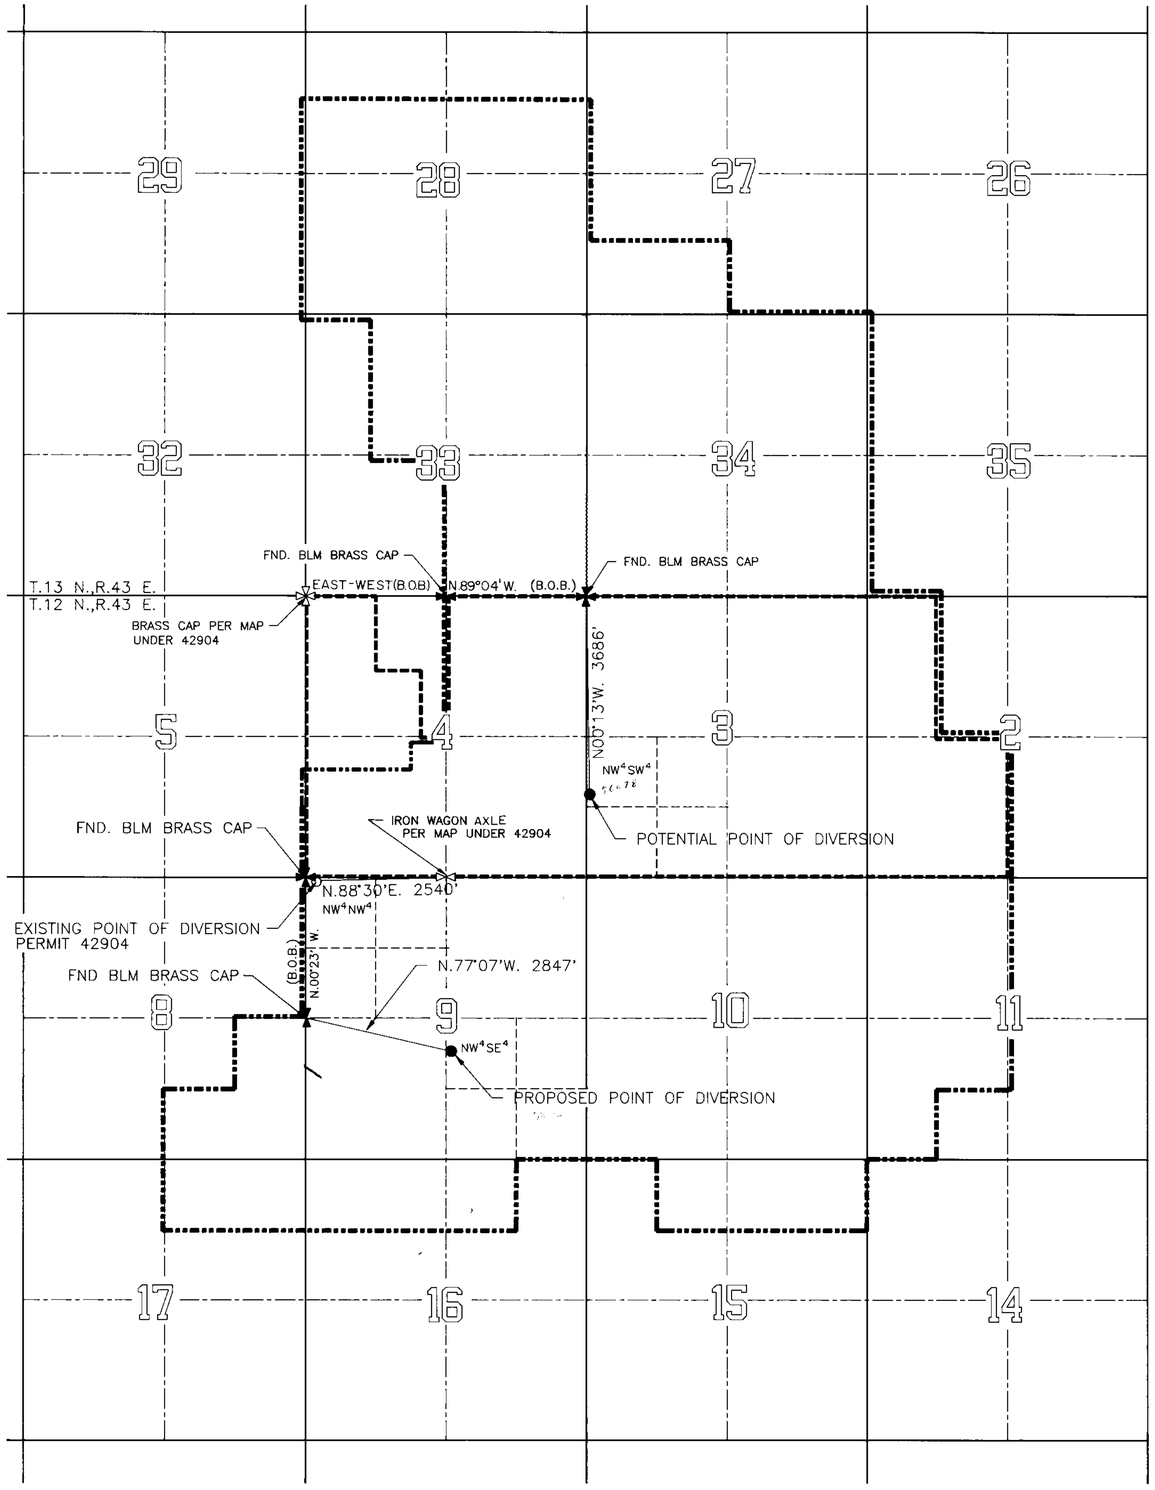

STATE OF NEVADA
CARSON CITY S.S.

I, BRUCE R. SCOTT, BEING FIRST DULY SWORN, DEPOSE AND SAY THAT THIS MAP, CONSISTING OF ONE SHEET, HAS BEEN CORRECTLY DRAWN TO THE DESIGNATED SCALE FROM FIELD NOTES OF A SURVEY MADE UNDER MY SUPERVISION ON THE 18TH DAY OF MARCH, 1991. THAT IT TRULY AND CORRECTLY REPRESENTS THE PROPOSED LOCATION AND EXTENT OF THE WORKS USED TO DIVERT WATER FROM AN UNDERGROUND SOURCE IN NYE COUNTY, NEVADA, BY STORE SAFE REDLANDS ASSOCIATES, LTD. dba ROCK SPRINGS RANCH FOR IRRIGATION PURPOSES. THAT THE EXISTING AND PROPOSED POINTS OF DIVERSION AND THE BOUNDARY OFF ALL LANDS SHOWING BY 40-ACRE SUBDIVISIONS THE AREAS WHERE THE WATER IS TO BE USED, ARE FULLY AND CORRECTLY DESIGNATED HEREON.

Bruce Scott

STATE WATER RIGHT SURVEYOR NO. 427

4/18/91

SUBSCRIBED AND SWORN TO BEFORE ME THIS 18th DAY OF April, 1991.
NOTARY PUBLIC IN AND FOR CARSON CITY, NEVADA.

Carol J. Walton

CAROL J. WALTON

LEGEND

PROPOSED PLACE OF USE

EXISTING PLACE OF USE, PERMIT 42904

BASIS OF BEARING

EXISTING POINT OF DIVERSION–SOUTH LINE OF THE SW 1/4 SECTION 33, T.13 N., R.43 E., M.D.B.& M. (EAST–WEST) PER MAP ON FILE AT THE DIVISION OF WATER RESOURCES UNDER APPLICATION 42904.

PROPOSED POINT OF DIVERSION–WEST LINE OF THE NW 1/4 SECTION 9, T.12 N., R.43 E., M.D.B.& M. (N.00°23'W.) PER BLM TOWNSHIP SURVEY PLAT DATED MARCH 25, 1980.

POTENTIAL POINT OF DIVERSION–NORTH LINE OF THE NE 1/4 SECTION 4, T.12 N., T.43 E., M.D.B.& M. (N.89°04'W.) PER BLM TOWNSHIP SURVEY PLAT DATED MARCH 25, 1980.

N

SCALE: 1" = 1500'
0 1500 3000 4500
FEET

5/6/92

FILED
APR 18 1991

RESOURCE CONCEPTS INC.
340 North Minnesota Street, Carson City, Nevada 89703-4152 (702) 883-1600
ENGINEERING • PLANNING • RESOURCE MANAGEMENT

REVISION

JOB. NO 90-015-01
DATE 4-17-91
DRAWN BY MLM

Sheet 1 of 1

MAP
TO ACCOMPANY APPLICATION TO CHANGE THE PLACE OF USE AND POINT OF DIVERSION OF PERMIT 42904
BY

STORE SAFE REDLANDS ASSOCIATES, LTD.
dba ROCK SPRINGS RANCH

FOR IRRIGATION PURPOSES
FROM AN UNDERGROUND SOURCE IN
NYE COUNTY, NEVADA

60199 T 59759 56678 56192