PROPOSED PLACE OF USE
SECTIONS 6 AND 7 TOWNSHIP 21 NORTH, RANGE 22 EAST MOUNT DIABLO MERIDIAN

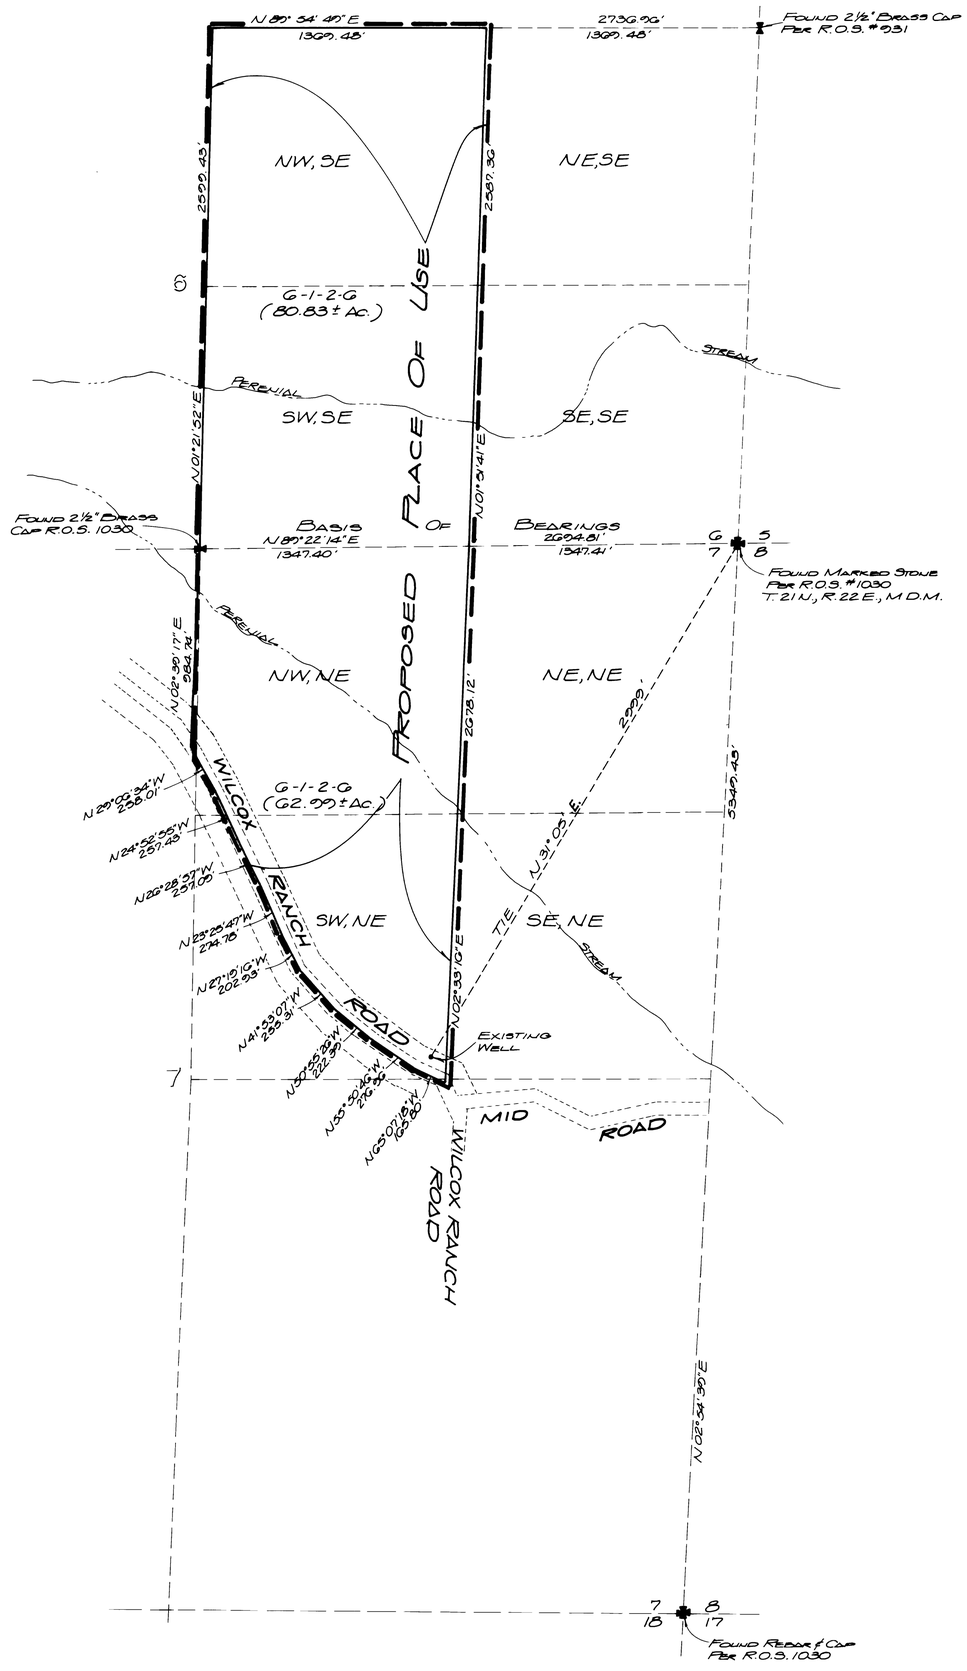

STATE OF NEVADA
COUNTY OF WASHOE ss.

I, GEORGE G. LINDESMITH, BEING FIRST DULY SWORN, DEPOSE AND SAY THAT THIS MAP CONSISTING OF ONE SHEET HAS BEEN CORRECTLY DRAWN TO THE DESIGNATED SCALE FROM NOTES OF A SURVEY MADE UNDER MY SUPERVISION BETWEEN MAY 6TH & MAY 9TH 1991, THAT IT TRULY AND CORRECTLY REPRESENTS THE LOCATION AND EXTENT OF THE WORKS USED TO DIVERT WATER FROM AN UNDERGROUND SOURCE IN WASHOE COUNTY, NEVADA BY W.A. AND JOANNE B. NEWELL FOR IRRIGATION AND DOMESTIC PURPOSES, UNDER PORTIONS OF PERMIT NO. 30119, THAT THE PROPOSED POINT OF DIVERSION, PROPOSED PLACE OF USE, THE LOCATION OF ALL OTHER WORKS CROSSED OR CONNECTED TO SAID WORKS, AND THE LANDS SHOWN BY 40 ACRE SUBDIVISION ARE FULLY AND CORRECTLY DESIGNATED HEREON.

GEORGE G. LINDESMITH, P.L.S.
STATE WATER-RIGHT SURVEYOR NO. 704

PROFESSIONAL LAND SURVEYOR STATE OF NEVADA
GEORGE G LINDESMITH
5-10-91
No 704

SUBSCRIBED AND SWORN TO BEFORE ME THIS 10th DAY OF May 1991. NOTARY IN AND FOR THE COUNTY OF WASHOE, STATE OF NEVADA.

Rae Ann Loring
NOTARY PUBLIC

RAE ANN L...
APPOINTMENT EXPIRES ...

BASIS OF BEARINGS

THE BASIS OF BEARINGS FOR THIS SURVEY IS RECORD OF SURVEY MAP NO. 1030 FILE NO. 439212 IN THE OFFICIAL RECORDS OF WASHOE COUNTY, NEVADA. I.E. THE NORTH LINE OF SECTION 7, TOWNSHIP 21 NORTH, RANGE 22 EAST, MOUNT DIABLO MERIDIAN TAKEN AS N89°22'14"E

NOTE:
FOR EXISTING POINT OF DIVERSION AND PLACE OF USE SEE MAP NO. 28071 ON FILE WITH THE NEVADA STATE ENGINEER.

400 200 0 400 800 1200
SCALE 1" = 400'

56281

MAP TO ACCOMPANY APPLICATION TO CHANGE THE POINT OF DIVERSION AND PLACE OF USE OF WATER PREVIOUSLY APPROPRIATED BY W.A. AND JOANNE B. NEWELL FROM AN UNDERGROUND SOURCE IN WASHOE COUNTY, NEVADA

FILED
MAY 10 1991
STATE ENGINEER'S OFFICE

TRI STATE SURVEYING
801 GREENBRAE DRIVE
SPARKS, NEVADA 89431
702-358-0491
Job No. 89033.35

SHEET 1 OF 1

69226 56284