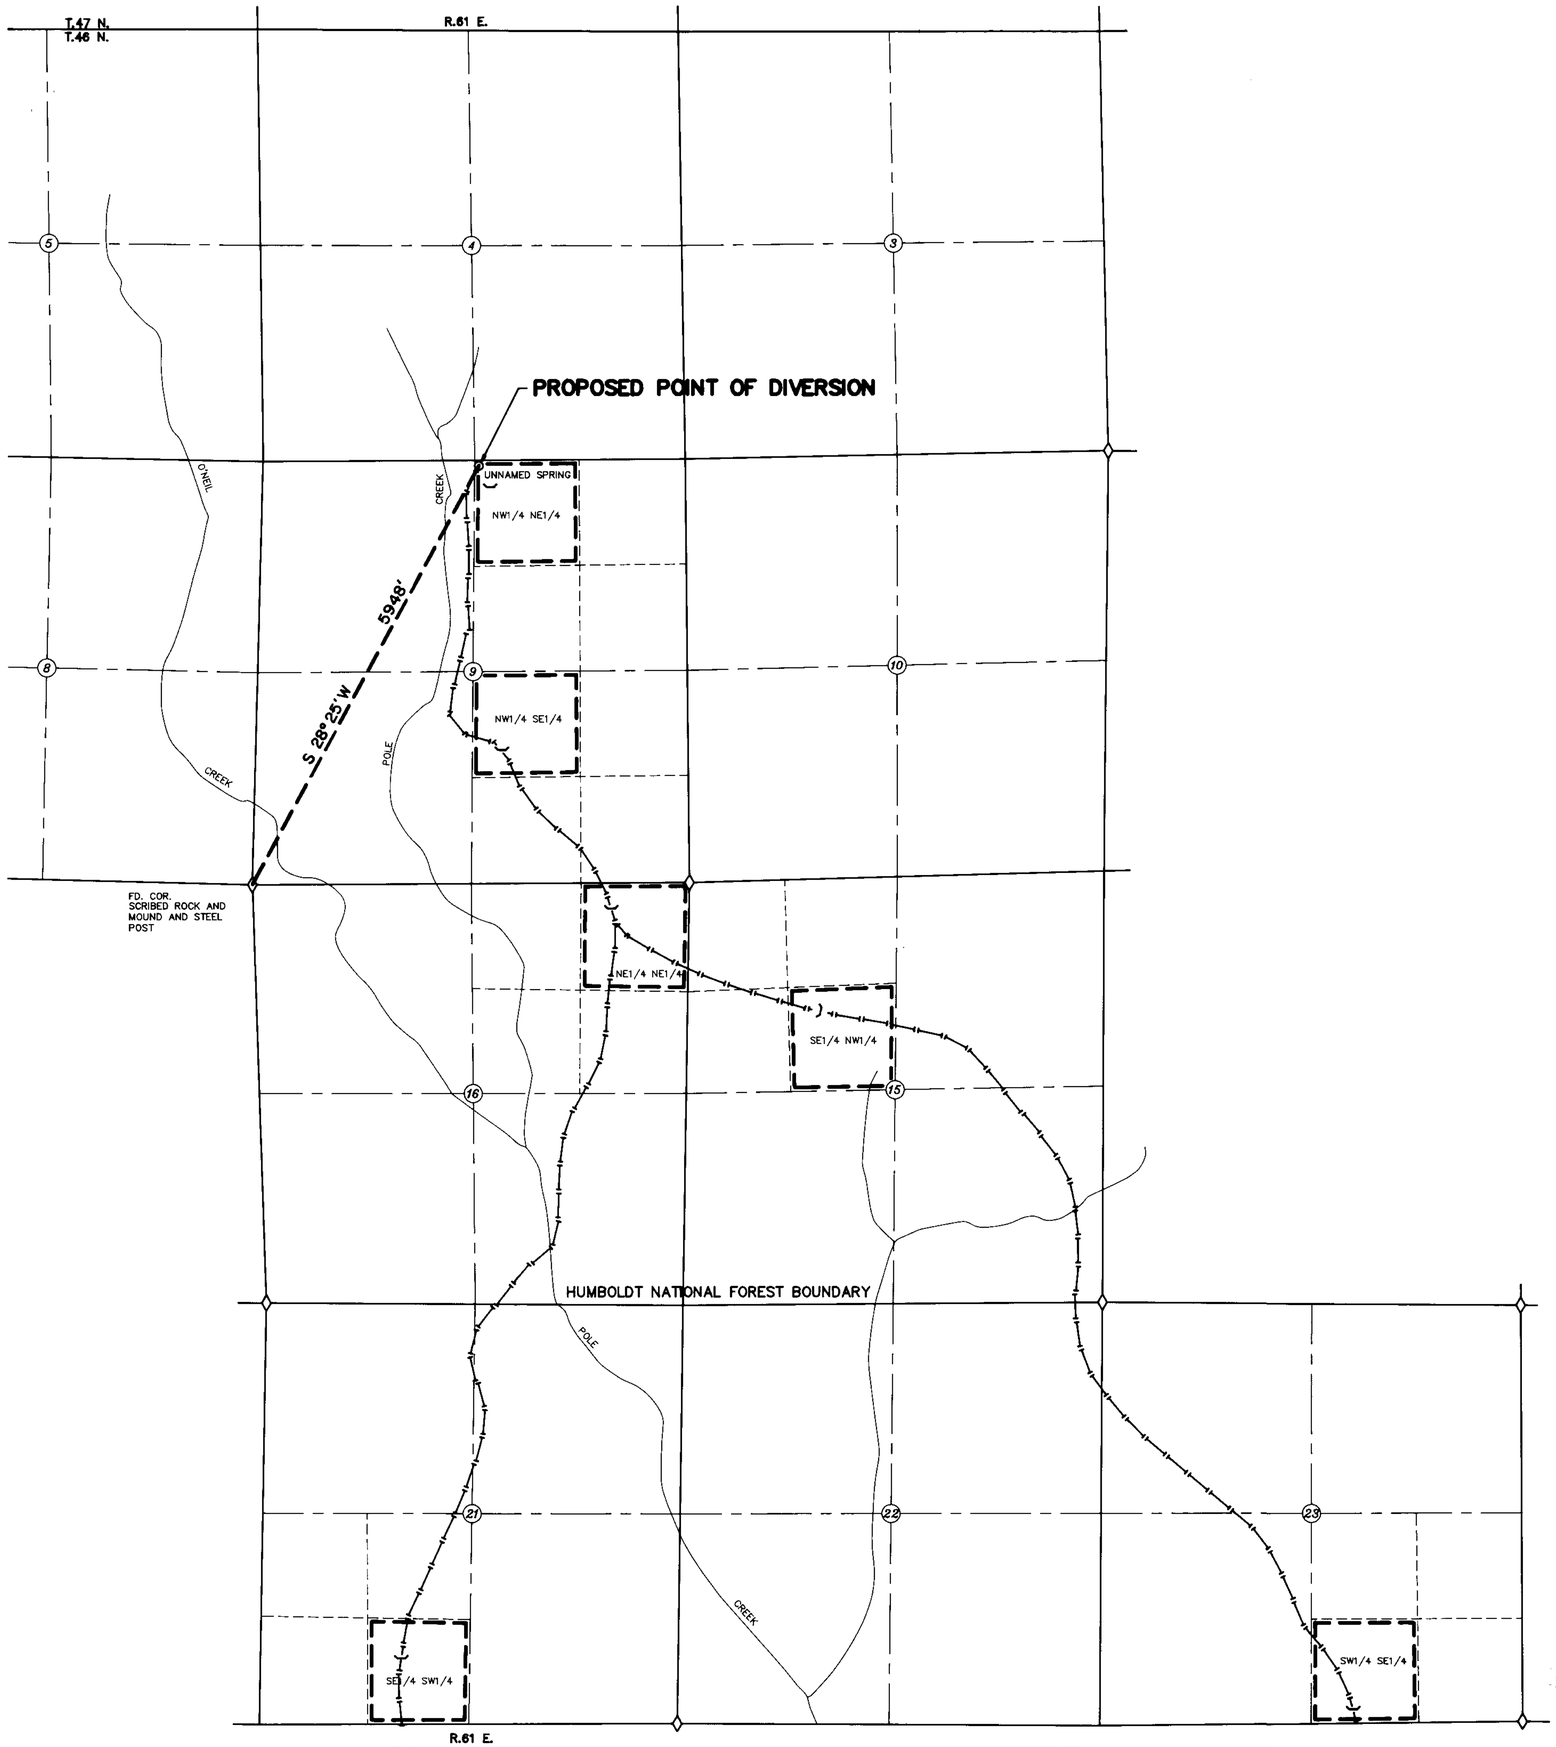

N

T.46 N., R.61 E.
M.D.M.

STATE OF NEVADA } SS.
COUNTY OF ELKO }

I, William A Nisbet, being first duly sworn, depose and say that this map, consisting of ONE sheet, has been correctly drawn to the designated scale from a field survey made under my supervision and direction, completed on the 15th day of May, 1991; that it truly and correctly represents the proposed location and extent of the works used to divert water from SURFACE SOURCES in ELKO COUNTY by BRACKETT LIVESTOCK, INC. for STOCKWATERING and DOMESTIC PURPOSES. That the proposed points of diversion, the approximate location and names of all other works or streams which are crossed by, or connected with the said works, are fully and correctly designated thereon.

PROFESSIONAL LAND SURVEYOR-STATE OF NEVADA
WILLIAM A NISBET
5/21/91
No. 3805

William A. Nisbet
STATE WATER RIGHT SURVEYOR NO. 448

Carolyn Griswold
Subscribed and sworn to before me this 21 day of May, 1991.
NOTARY PUBLIC in and for ELKO COUNTY, NEVADA

BASIS OF BEARINGS: MAGNETIC 16° East

'91 MAY 22 P3:42
STATE ENGINEER'S OFFICE

LEGEND

- PLACE OF USE BOUNDARY
- PIPELINE
- 1000 GALLON TANK

0 1000 2000 3000
SCALE: 1"=1000'

56363

FILED
MAY 22 1991
STATE ENGINEER'S OFFICE

NO.	BY	DATE	DESCRIPTION	CHK'D	APP'D

REVISIONS

DRAWN BY PJB	APPROVED BY [signature]
JOB NO. 2069.001	DATE MAY 1991

MAP
TO ACCOMPANY APPLICATION TO APPROPRIATE WATER

FOR STOCKWATERING AND DOMESTIC PURPOSES
BY BRACKETT LIVESTOCK, INC.
FROM AN UNNAMED SPRING
IN ELKO COUNTY

CHILTON Engineering and Surveying, LTD
421 Court Street
(702) 738-2121 Elko, Nevada 89801

W91015 1/1

56363