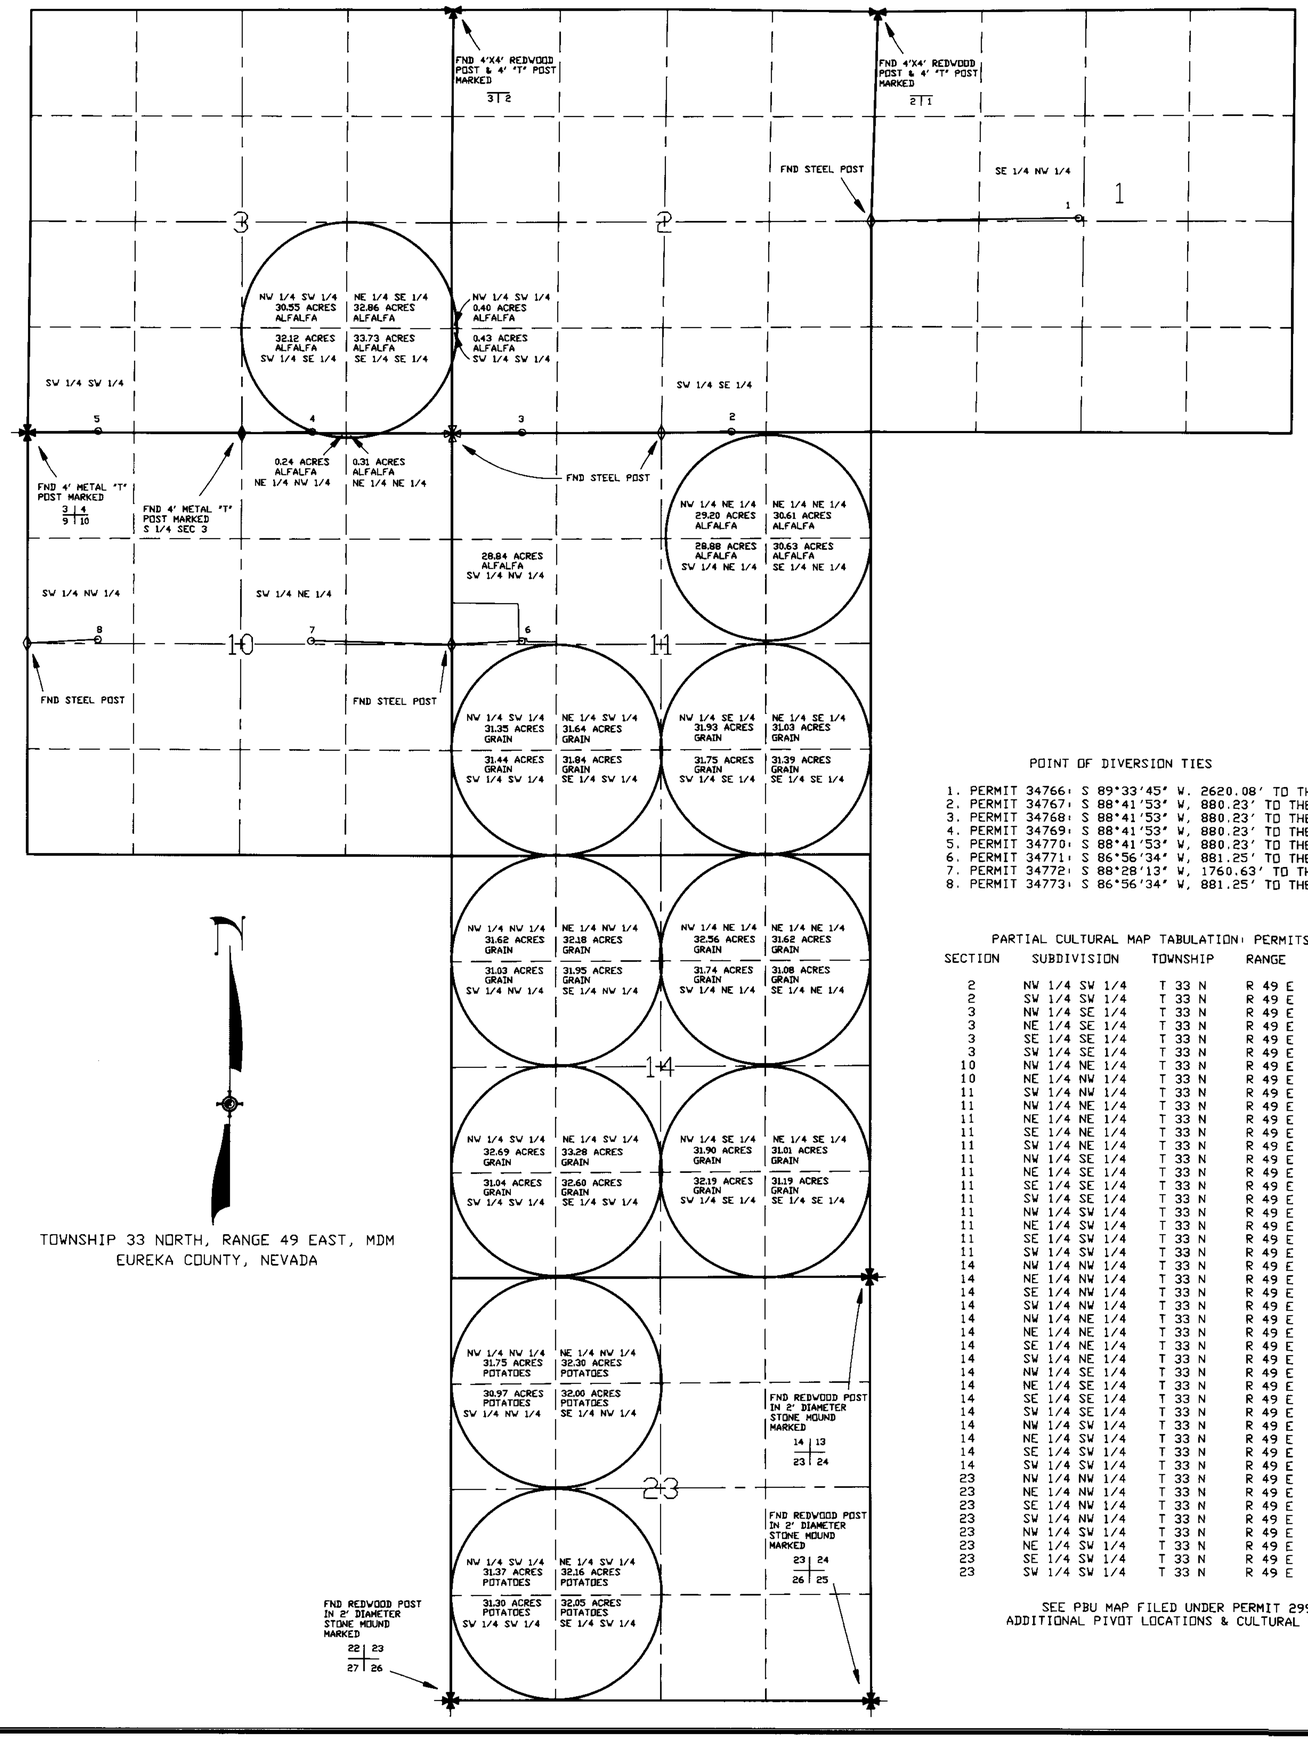

TOWNSHIP 33 NORTH, RANGE 49 EAST, MDM
EUREKA COUNTY, NEVADA

SURVEYOR'S CERTIFICATE

STATE OF NEVADA
SS
COUNTY OF WASHOE

I, MICHAEL D. BUSCHELMAN, BEING FIRST DULY SWORN, DEPOSE AND SAY THAT THIS MAP CONSISTING OF ONE SHEET, HAS BEEN CORRECTLY DRAWN TO THE DESIGNATED SCALE FROM FIELD NOTES OF A SURVEY CONDUCTED UNDER MY SUPERVISION ON OR BEFORE APRIL 11, 1991. AND FROM THE NOTES ON THE MAP FOR THE SURVEY FOR PROOF OF BENEFICIAL USE FOR PERMIT NO. 29952, CONDUCTED BY ALAN S. BOYACK, STATE WATER RIGHT SURVEYOR NO. 358, ON OR BEFORE JUNE 3, 1981.
THIS MAP TRULY AND CORRECTLY SHOWS THE PERMITTED POINTS OF DIVERSION AND PLACES OF USE OF PERMITS 34766, 34767, 34768, 34769, 34770, 34771, 34772 & 34773, TOGETHER WITH THE AREA AND TYPES OF CULTURE IN EACH 40 ACRE SUBDIVSION TO ACCOMPANY THE APPLICATIONS TO CHANGE THE POINTS OF DIVERSION AND PLACES OF USE OF A PORTION OF SAID PERMITS BY ELKO LAND & LIVESTOCK COMPANY, A NEVADA CORPORATION FROM UNDERGROUND SOURCES FOR IRRIGATION & DOMESTIC PURPOSES & LOCATED IN EUREKA COUNTY, NEVADA. REFER TO THE PROOF OF BENEFICIAL USE MAP FILED UNDER PERMIT 29952 FOR ADDITIONAL PIVOT LOCATIONS AND CULTURAL TABULATIONS.

Michael D. Buschelman
MICHAEL D. BUSCHELMAN STATE WATER RIGHT SURVEYOR NO. 792

PROFESSIONAL LAND SURVEYOR STATE OF NEVADA MICHAEL D. BUSCHELMAN No. 7463

SUBSCRIBED AND SWORN BEFORE ME
THIS 25th DAY OF JUNE, 1991 6-25-91

Nancy A. Mark
NOTARY PUBLIC IN AND FOR
WASHOE COUNTY, NEVADA

NANCY A. MARK Notary Public State of Nevada Appointment Recorded in Washoe County My Appointment Expires Oct 26, 1993

MY APPOINTMENT EXPIRES ON Oct 26, 1993

POINT OF DIVERSION TIES

1. PERMIT 34766: S 89°33'45" W, 2620.08' TO THE W 1/4 CORNER OF SECTION 1
2. PERMIT 34767: S 88°41'53" W, 880.23' TO THE S 1/4 CORNER SECTION 2
3. PERMIT 34768: S 88°41'53" W, 880.23' TO THE SW CORNER SECTION 2
4. PERMIT 34769: S 88°41'53" W, 880.23' TO THE S 1/4 CORNER SECTION 3
5. PERMIT 34770: S 88°41'53" W, 880.23' TO THE SW CORNER SECTION 3
6. PERMIT 34771: S 86°56'34" W, 881.25' TO THE W 1/4 CORNER SECTION 11
7. PERMIT 34772: S 88°28'13" W, 1760.63' TO THE E 1/4 CORNER SECTION 10
8. PERMIT 34773: S 86°56'34" W, 881.25' TO THE W 1/4 CORNER SECTION 10

PARTIAL CULTURAL MAP TABULATION: PERMITS 34766 THROUGH 34773

SECTION	SUBDIVISION	TOWNSHIP	RANGE	ACREAGE	CULTURE
2	NW 1/4 SW 1/4	T 33 N	R 49 E	0.40	ALFALFA
2	SW 1/4 SW 1/4	T 33 N	R 49 E	0.43	ALFALFA
3	NW 1/4 SE 1/4	T 33 N	R 49 E	30.55	ALFALFA
3	NE 1/4 SE 1/4	T 33 N	R 49 E	32.86	ALFALFA
3	SE 1/4 SE 1/4	T 33 N	R 49 E	33.73	ALFALFA
3	SW 1/4 SE 1/4	T 33 N	R 49 E	32.12	ALFALFA
10	NW 1/4 NE 1/4	T 33 N	R 49 E	0.24	ALFALFA
10	NE 1/4 NW 1/4	T 33 N	R 49 E	0.31	ALFALFA
11	SW 1/4 NW 1/4	T 33 N	R 49 E	28.84	ALFALFA
11	NW 1/4 NE 1/4	T 33 N	R 49 E	29.20	ALFALFA
11	NE 1/4 NE 1/4	T 33 N	R 49 E	30.61	ALFALFA
11	SE 1/4 NE 1/4	T 33 N	R 49 E	30.63	ALFALFA
11	SW 1/4 NE 1/4	T 33 N	R 49 E	28.88	ALFALFA
11	NW 1/4 SE 1/4	T 33 N	R 49 E	31.93	GRAIN
11	NE 1/4 SE 1/4	T 33 N	R 49 E	31.03	GRAIN
11	SE 1/4 SE 1/4	T 33 N	R 49 E	31.39	GRAIN
11	SW 1/4 SE 1/4	T 33 N	R 49 E	31.75	GRAIN
11	NW 1/4 SW 1/4	T 33 N	R 49 E	31.35	GRAIN
11	NE 1/4 SW 1/4	T 33 N	R 49 E	31.64	GRAIN
11	SE 1/4 SW 1/4	T 33 N	R 49 E	31.84	GRAIN
11	SW 1/4 SW 1/4	T 33 N	R 49 E	31.44	GRAIN
14	NW 1/4 NW 1/4	T 33 N	R 49 E	31.62	GRAIN
14	NE 1/4 NW 1/4	T 33 N	R 49 E	32.18	GRAIN
14	SE 1/4 NW 1/4	T 33 N	R 49 E	31.95	GRAIN
14	SW 1/4 NW 1/4	T 33 N	R 49 E	31.05	GRAIN
14	NW 1/4 NE 1/4	T 33 N	R 49 E	32.56	GRAIN
14	NE 1/4 NE 1/4	T 33 N	R 49 E	31.62	GRAIN
14	SE 1/4 NE 1/4	T 33 N	R 49 E	31.08	GRAIN
14	SW 1/4 NE 1/4	T 33 N	R 49 E	31.74	GRAIN
14	NW 1/4 SE 1/4	T 33 N	R 49 E	31.90	GRAIN
14	NE 1/4 SE 1/4	T 33 N	R 49 E	31.01	GRAIN
14	SE 1/4 SE 1/4	T 33 N	R 49 E	31.19	GRAIN
14	SW 1/4 SE 1/4	T 33 N	R 49 E	32.19	GRAIN
14	NW 1/4 SW 1/4	T 33 N	R 49 E	32.69	GRAIN
14	NE 1/4 SW 1/4	T 33 N	R 49 E	33.28	GRAIN
14	SE 1/4 SW 1/4	T 33 N	R 49 E	32.60	GRAIN
14	SW 1/4 SW 1/4	T 33 N	R 49 E	31.04	GRAIN
23	NW 1/4 NW 1/4	T 33 N	R 49 E	31.75	POTATOES
23	NE 1/4 NW 1/4	T 33 N	R 49 E	32.30	POTATOES
23	SE 1/4 NW 1/4	T 33 N	R 49 E	32.00	POTATOES
23	SW 1/4 NW 1/4	T 33 N	R 49 E	30.97	POTATOES
23	NW 1/4 SW 1/4	T 33 N	R 49 E	31.37	POTATOES
23	NE 1/4 SW 1/4	T 33 N	R 49 E	32.16	POTATOES
23	SE 1/4 SW 1/4	T 33 N	R 49 E	32.06	POTATOES
23	SW 1/4 SW 1/4	T 33 N	R 49 E	31.30	POTATOES

SEE PBU MAP FILED UNDER PERMIT 29952 FOR
ADDITIONAL PIVOT LOCATIONS & CULTURAL TABULATIONS

FILED JUN 11 1991 STATE ENGINEER'S OFFICE

LEGEND:

- FOUND SECTION CORNER AS NOTED
- FOUND 1/4 SECTION CORNER AS NOTED
- FND SECTION CORNER AS SHOWN ON PBU MAP FOR PERMIT 29952
- FND QUARTER CORNER AS SHOWN ON PBU MAP FOR PERMIT 29952
- PERMITTED POINT OF DIVERSION

BASIS OF BEARINGS

THE SOUTH LINE OF SECTION 23, T.33N., R.49E., MDM FROM THE SW CORNER OF SAID SECTION 23 BEARING S 89°51' E A DISTANCE OF 5286.6' TO THE SE CORNER OF SAID SECTION 23 PER THE GLO SURVEY PLAT APPROVED ON DECEMBER 23, 1893.

SCALE: 1" = 1000'

1000 0 1000 2000 3000 4000

56429 - 56436

MAP TO ACCOMPANY APPLICATIONS TO CHANGE THE POINTS OF DIVERSION & PLACES OF USE OF A PORTION OF PERMITS 34766, 34767, 34768, 34769, 34770, 34771, 34772 & 34773
FOR IRRIGATION & DOMESTIC PURPOSES BY
ELKO LAND & LIVESTOCK COMPANY,
A NEVADA CORPORATION
LOCATED IN EUREKA COUNTY, NEVADA

SUMMIT ENGINEERING CORPORATION
CONSULTING ENGINEERS AND SURVEYORS
5405 MAE ANNE AVE. RENO, NEVADA 89523
(702) 747-8550

SHEET 1 OF 1

56436 56435 56434 56433 56432 56431 56430 56429