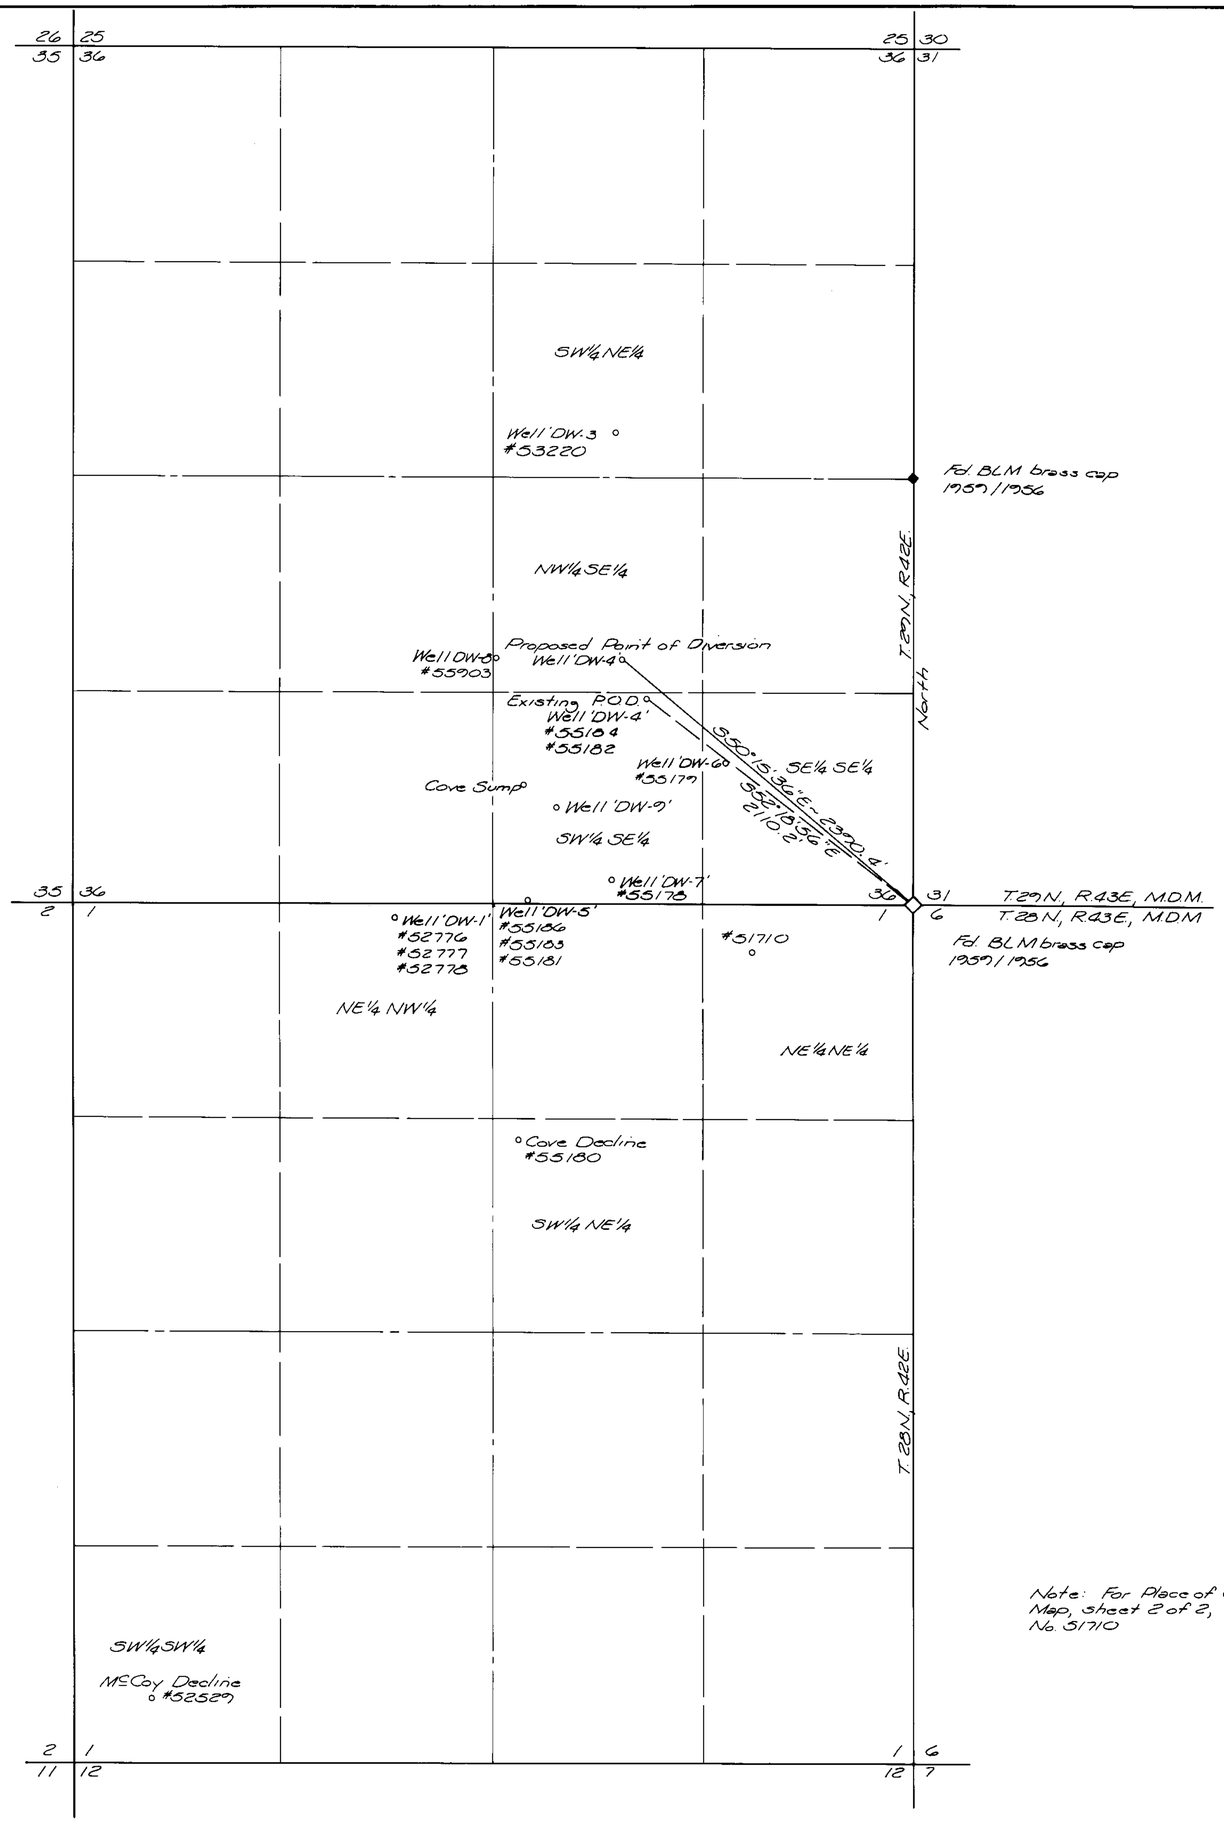

Basis of Bearings this survey:
East line of SE¼ Sec. 36, T.29N., R.42E., M.D.M.
ie. North ref. BLM survey of T.29N., R.42E.
July 16, 1968.

STATE OF NEVADA
SS
COUNTY OF WASHOE

I, Harry R. Ericson, being first duly sworn, depose and say that this map, consisting of one sheet, has been correctly drawn to the designated scale from field notes of a survey made by me, or under my supervision and direction, on the 15th day of May, 1991; that it truly and correctly represents the point of diversion of water heretofore appropriated under Permits numbered 55182 and 55184, and the proposed location and extent of the works used to divert water from underground sources in Lander County by ECHO BAY MINERALS COMPANY for mining, milling and domestic purposes; that the proposed points of diversion, the proposed place of use, the existing place of use, the locations and names of all other works, the boundaries of all lands showing by 40-acre subdivisions and the areas proposed to be served are fully and correctly designated hereon.

PROFESSIONAL LAND SURVEYOR STATE OF NEVADA 6/27/91 HARRY R. ERICSON No. 1797

HARRY R. ERICSON
STATE WATER RIGHTS SURVEYOR NO. 332

Subscribed and sworn to before me on this 27th day of June, 1991.

Leo R. Vesely
NOTARY PUBLIC

LEO R. VESELY
Notary Public - State of Nevada
Appointment Recorded in Washoe County
MY APPOINTMENT EXPIRES MAR. 26, 1994

500 0 500 1000 1500
Scale: 1" = 500'

Note: For Place of Use refer to Map, sheet 2 of 2, Application No. 51710

56497-98

MAP TO ACCOMPANY APPLICATIONS TO CHANGE POINT OF DIVERSION OF WATER HERETOFORE APPROPRIATED UNDER PERMITS NUMBERED 55182 AND 55184 FOR MINING, MILLING AND DOMESTIC PURPOSES BY ECHO BAY MINERALS COMPANY FROM UNDERGROUND SOURCES IN LANDER COUNTY, NEVADA

STATE ENGINEER
91 JUL -1 P3:30

FILED
JUL 1 1991
STATE ENGINEER'S OFFICE

sea ENGINEERS/PLANNERS
950 INDUSTRIAL WAY
SPARKS, NEVADA

JOB NO. 1663-03-1
DATE June, 1991
DR. MCW

58638T 58637T 56498 56497