Note: Permit No 50869 is Ready For Action But Has Not Been Issued As Of This Date Water Was Placed On This Ground During The 1990 Growing Season Due To The Type Of Irrigation Equipment In Use.
Total Duty For Well 1 Including Commons 28 A.F.A. = 822.52 A.F.A.
This Excludes 40 A.F.A. For Brown And 40 A.F.A. For Avila. Total Metered Use Was 818.18 A.F.A. For Year 1990.

P.O.D. Permits 49709/49710
Well No 1 150 H.P. Motor
Vertical Turbine Pump

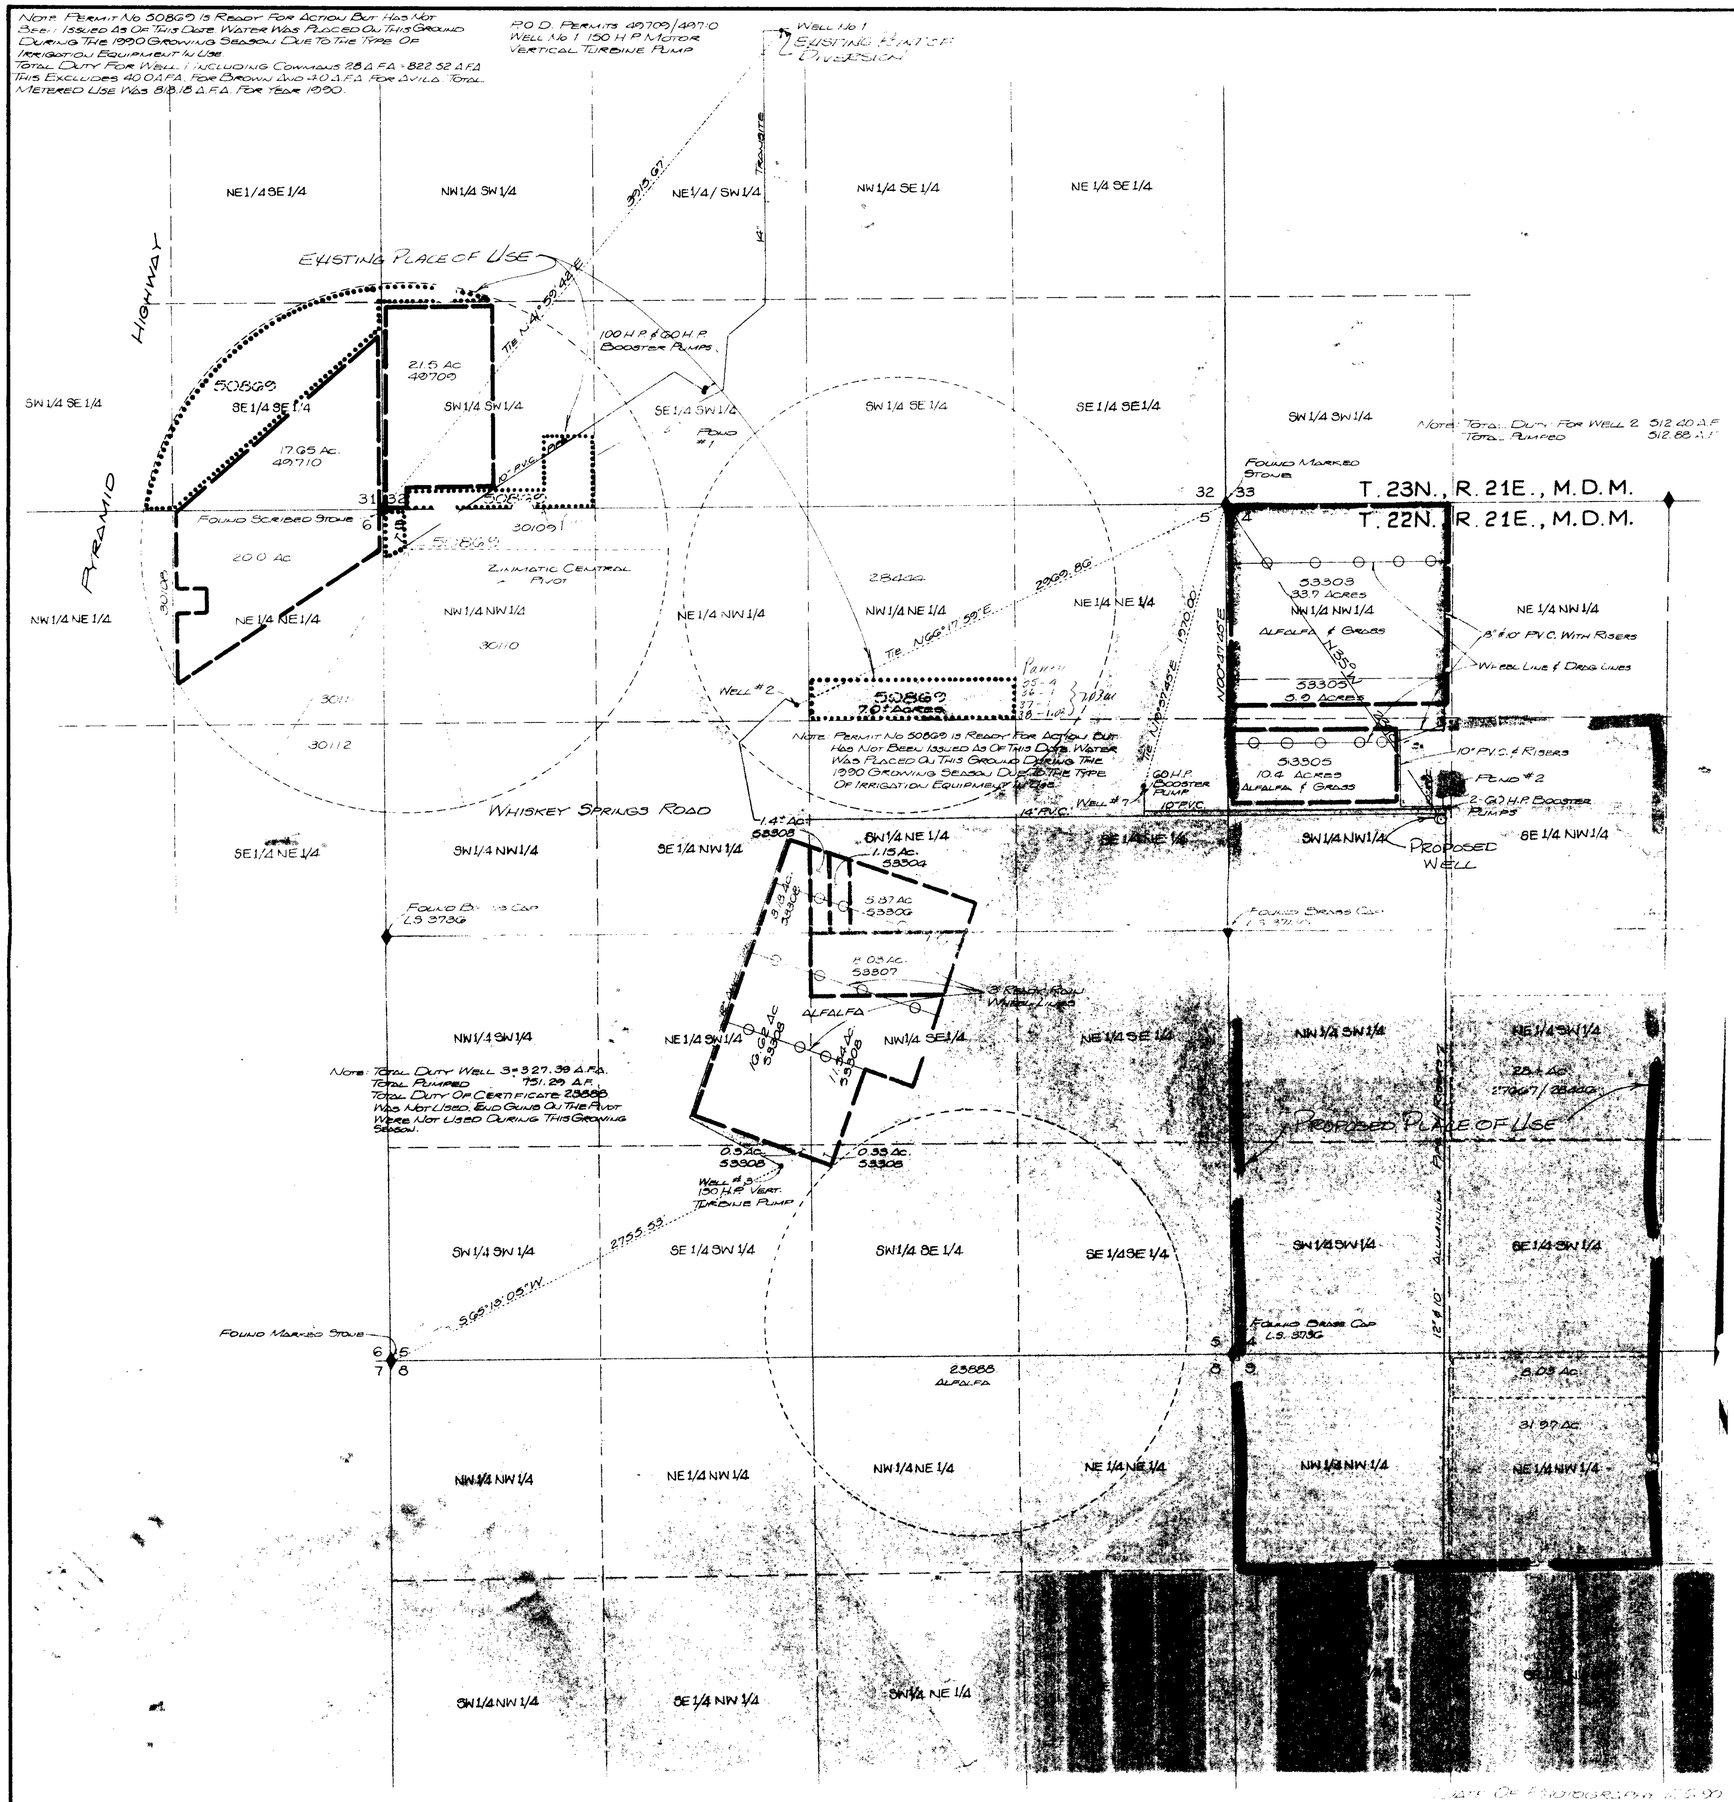

STATE OF NEVADA
COUNTY OF WASHOE } S.S.

I, GEORGE G. LINDESMITH, BEING FIRST DULY SWORN, DEPOSE AND SAY THAT THIS MAP, CONSISTING OF 1 SHEET, IS A TRUE AND CORRECTLY DRAWN TO THE DESIGNATED SCALE FROM THE FIELD NOTES OF A SURVEY MADE UNDER MY SUPERVISION AND DIRECTION ON THE [illegible] DAY OF FEBRUARY, 1991, THAT IT TRULY AND CORRECTLY REPRESENTS THE PROPOSED LOCATION AND EXTENT OF THE WORKS USED TO DIVERT WATER FROM AN UNDERGROUND SOURCE IN [illegible] COUNTY BY TEHAMA HOLDING COMPANY, INC. FOR IRRIGATION AND DOMESTIC PURPOSES UNDER PERMITS 49709, 49710, 53303, 53304, 53305, 53306, [illegible]

THAT THE POINT OF DIVERSION, THE [illegible] DIVERSION CHANNEL, THE POINT OF DIVERSION, THE [illegible] MEASURING DEVICES, [illegible] AND EXTENT OF THE CANALS OR CONTROLLED [illegible] WHICH WILL BE USED TO DIVERT THE WATER [illegible] 53303, 53304, 53305, 53306, 53307 [illegible]

THAT THERE IS NO [illegible] 4. [illegible] SUBDIVISION, AND THE LOCATION OF ALL OTHER WORKS OF DIVERSION AND APPROPRIATION TO BE CONNECTED WITH SAID WORKS ARE PROPERLY CORRECTLY DESIGNATED THEREON.

[illegible] GEORGE G. LINDESMITH [illegible] STATE WATER RIGHTS SURVEYOR

[illegible] BEFORE ME, A NOTARY PUBLIC IN AND FOR THE COUNTY OF WASHOE, NEVADA.

[illegible]

BASIS OF BEARINGS

[illegible]

500 250 0 500 1000 2000
SCALE 1" = 500'

MAP TO ACCOMPANY PROOF OF BENEFICIAL USE OF PERMIT NO. 50869

MAP TO ACCOMPANY PROOF OF BENEFICIAL USE

PERMIT NUMBERS:

49709, 49710, 53303, 53304, 53305, 53306, [illegible]

FOR

IRRIGATION AND DOMESTIC USE

BY

TEHAMA HOLDING COMPANY, INC.

FROM AN UNDERGROUND SOURCE

DATE OF PHOTOGRAPH [illegible]

STATE ENGINEER'S OFFICE
16. MAR 29 P4:02

TRI STATE SURVEYING
601 Greenbrae Drive
Sparks, Nevada 89431
(702) 358-9491

Job No.

Sheet 1 Of 1