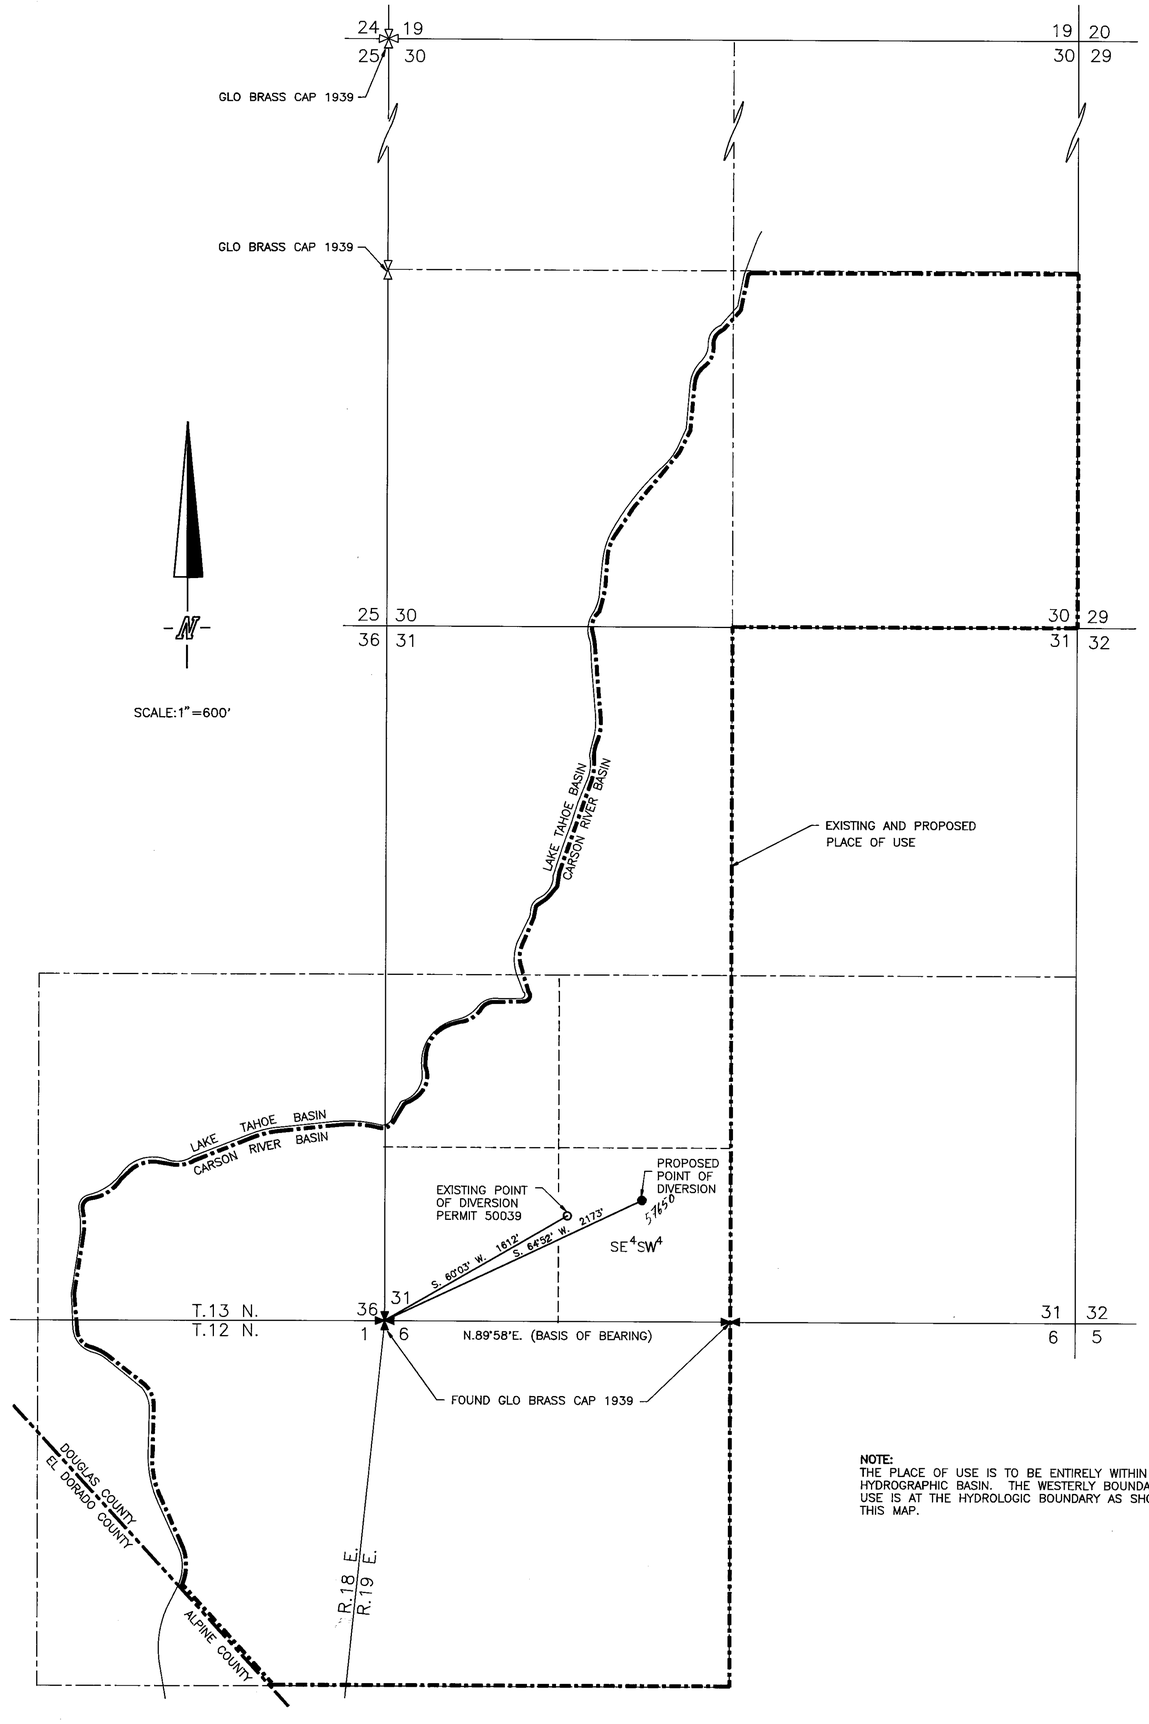

STATE OF NEVADA
CARSON CITY S.S.

I, BRUCE R. SCOTT, BEING FIRST DULY SWORN DEPOSE AND SAY THAT THIS MAP, CONSISTING OF ONE SHEET, HAS BEEN CORRECTLY DRAWN TO THE DESIGNATED SCALE FROM RECORD INFORMATION ON FILE AT THE DIVISION OF WATER RESOURCES AND FIELD NOTES OF A SURVEY MADE UNDER MY SUPERVISION ON THE 4TH DAY OF SEPTEMBER, 1991. THAT IT TRULY AND CORRECTLY REPRESENTS THE EXISTING AND PROPOSED LOCATIONS AND EXTENT OF THE WORKS USED TO DIVERT WATER FROM AN UNDERGROUND SOURCE IN DOUGLAS COUNTY, NEVADA BY THE UNITED STATES OF AMERICA, UNITED STATES DEPARTMENT OF AGRICULTURE, FOREST SERVICE, FOR SNOWPACK AUGMENTATION AND COMMERCIAL PURPOSES. THAT THE EXISTING AND PROPOSED POINTS OF DIVERSION AND THE BOUNDARY OF ALL LANDS, SHOWING BY 40-ACRE SUBDIVISIONS THE AREAS WHERE THE WATER IS TO BE USED, ARE FULLY AND CORRECTLY DESIGNATED HEREON.

Bruce R. Scott

STATE WATER RIGHT SURVEYOR NO. 427

PROFESSIONAL LAND SURVEYOR STATE OF NEVADA BRUCE R. SCOTT No. 3579 9/5/91

SUBSCRIBED AND SWORN TO BEFORE ME THIS 5th DAY OF September, 1991.
NOTARY PUBLIC IN AND FOR CARSON CITY, NEVADA.

Carol L. Walton

CAROL L. WALTON
NOTARY PUBLIC NEVADA
CARSON CITY
My Appt. Expires Nov 6, 1994

BASIS OF BEARING

THE SOUTH LINE OF THE SW 1/4 OF SECTION 31, T.13 N., R.19 E., M.D.B.& M., PER B.L.M. TOWNSHIP PLAT DATED 2/18/54 (N.89°58'E.)

NOTE:
THE PLACE OF USE IS TO BE ENTIRELY WITHIN THE CARSON RIVER HYDROGRAPHIC BASIN. THE WESTERLY BOUNDARY OF THE PLACE OF USE IS AT THE HYDROLOGIC BOUNDARY AS SHOWN APPROXIMATELY ON THIS MAP.

57651 CERTIFICATE NO. 19634 ISSUED 10-22-2014

0 600 1200 1800
FEET

56729 T

FILED
SEP 5 1991
STATE ENGINEER'S OFFICE

STATE ENGINEER'S OFFICE
'91 SEP -5 P3:52

MAP
TO ACCOMPANY APPLICATION TO CHANGE THE POINT OF DIVERSION OF PERMIT 50039
BY
THE UNITED STATES OF AMERICA, UNITED STATES DEPARTMENT OF AGRICULTURE, FOREST SERVICE

FOR COMMERCIAL-SNOWPACK AUGMENTATION FROM AN UNDERGROUND SOURCE IN DOUGLAS COUNTY, NEVADA

RESOURCE CONCEPTS INC.
340 North Minnesota Street, Carson City, Nevada 89703-4152 (702) 883-1600
ENGINEERING • PLANNING • RESOURCE MANAGEMENT

REVISION

JOB. NO 86-037-04
DATE 9-5-91
DRAWN BY MLM

Sheet 1 of 1

57651 57650 56729-T