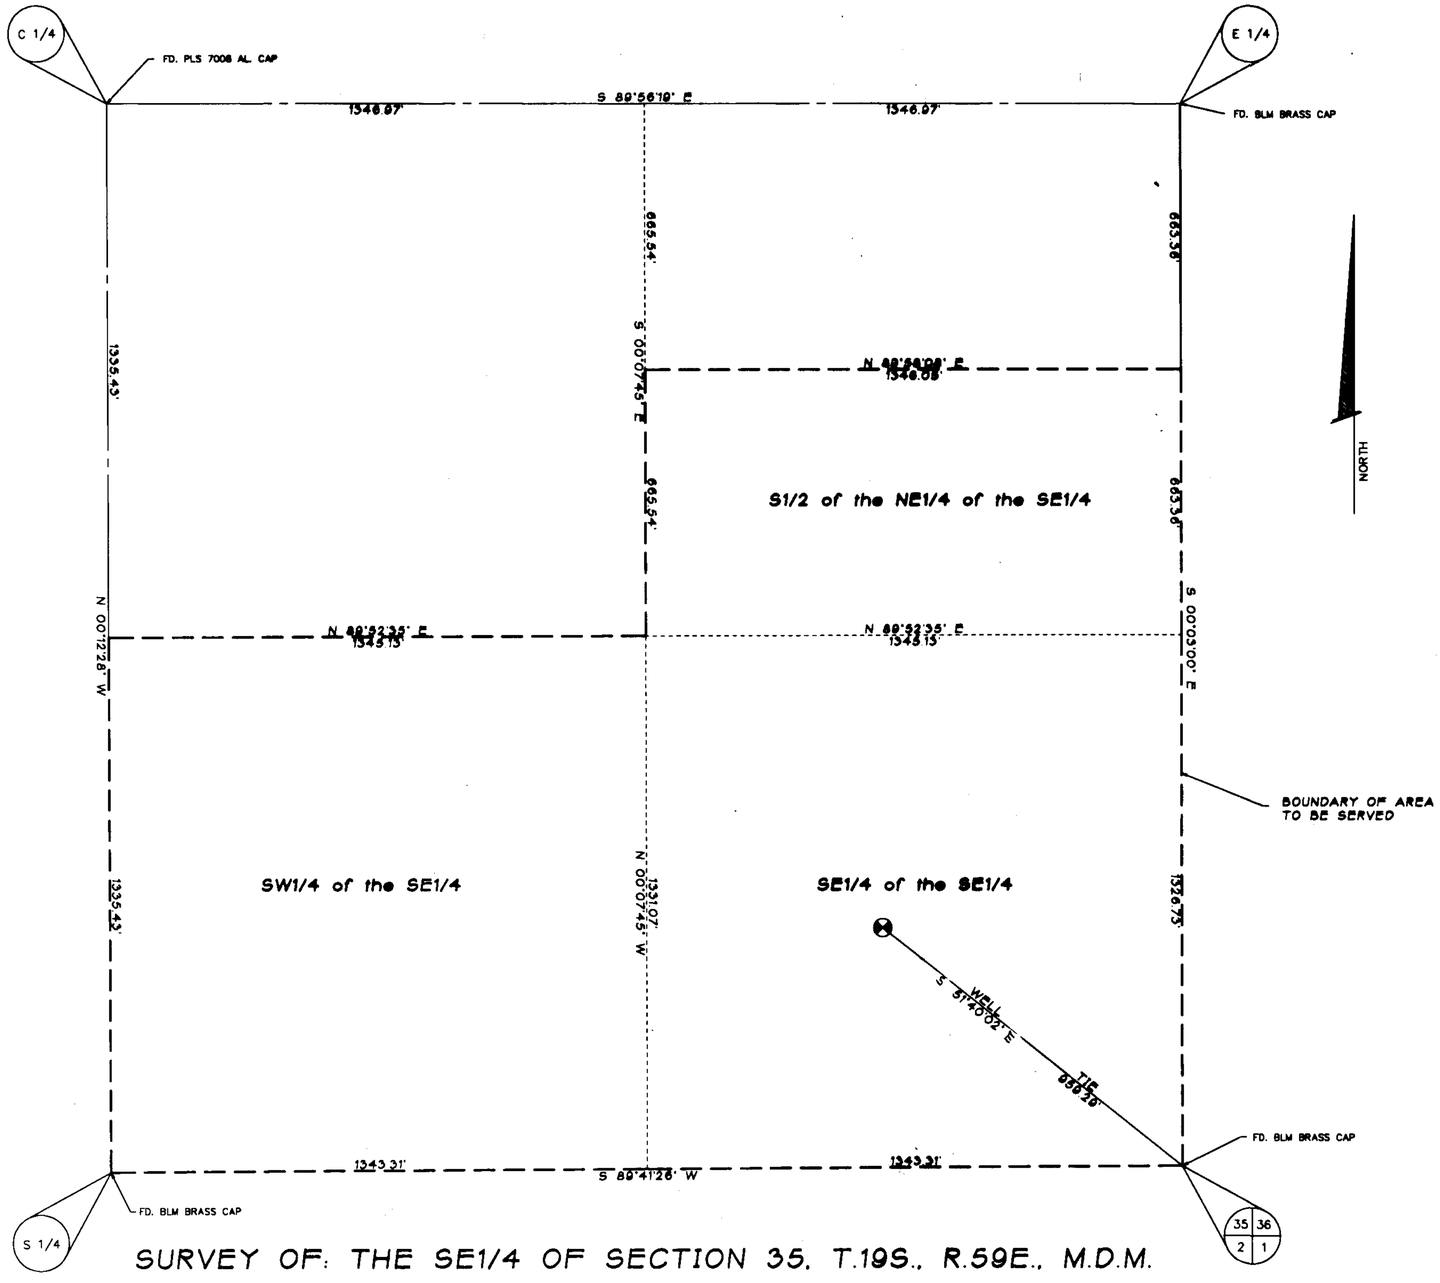

SURVEY OF: THE SE1/4 OF SECTION 35, T.19S., R.59E., M.D.M.

WATER-RIGHT SURVEYOR AFFIDAVIT

STATE OF NEVADA)
)SS
COUNTY OF CLARK)

I, Dennis Wise, being first duly sworn, depose and say that this map has been correctly drawn to the designated scale from field notes of a survey made under my supervision and completed on the 24th day of February, 1986, and that it correctly represents the proposed location and extent of the works used to divert water from the Underground-Las Vegas Artesian Basin in Clark County, Nevada, by Frehner Construction Co., Inc. for COMMERCIAL purposes. That the proposed point of diversion, the proposed place of use and all other works which will cross or connect with the proposed works, are fully and correctly shown hereon.

Dennis Wise 9/11/91
STATE WATER - RIGHT SURVEYOR

Subscribed and sworn to before me this 11th day of September, 1991.

Notary Public in and for said County and State
My Commission expires 4-19-93

Notary Public-State Of Nevada
COUNTY OF CLARK
LYNNE FANARO
My Commission Expires
April 19, 1993

BASIS OF BEARINGS

THE BASIS OF BEARINGS FOR THIS SURVEY IS THE EAST LINE OF THE SOUTHEAST QUARTER OF SECTION 35, T.19S., R.59E., M.D.M., AS SHOWN IN BLM PLAT DATED 1957. SAID LINE BEARS S00°03'00"E.

SCALE: 1"=200'

56752

MAP TO ACCOMPANY AN APPLICATION TO CHANGE POINT OF DIVERSION (P.O.D.) AND PLACE OF USE (P.O.U.) OF PERMIT 51612. FOR COMMERCIAL USE.
BY: FREHNER CONSTRUCTION CO. INC.

FROM: THE UNDERGROUND - LAS VEGAS ARTESIAN BASIN WITHIN THE SE¼ SE¼ SECTION 35, T19S, R59E, MDM.

FILED
OCT 21 1991
STATE ENGINEER'S OFFICE

56752