LITTLE NEVADA SUBDIVISION

DEATH VALLEY, NEVADA TOWNSITE
IN UNINCORPORATED TERRITORY OF NYE COUNTY
BEING A SUBDIVISION OF PORTIONS OF SECTIONS 2 & 11,
T. 18 S., R. 49 E. MOUNT DIABLO BASE AND MERIDIAN

STATE OF NEVADA

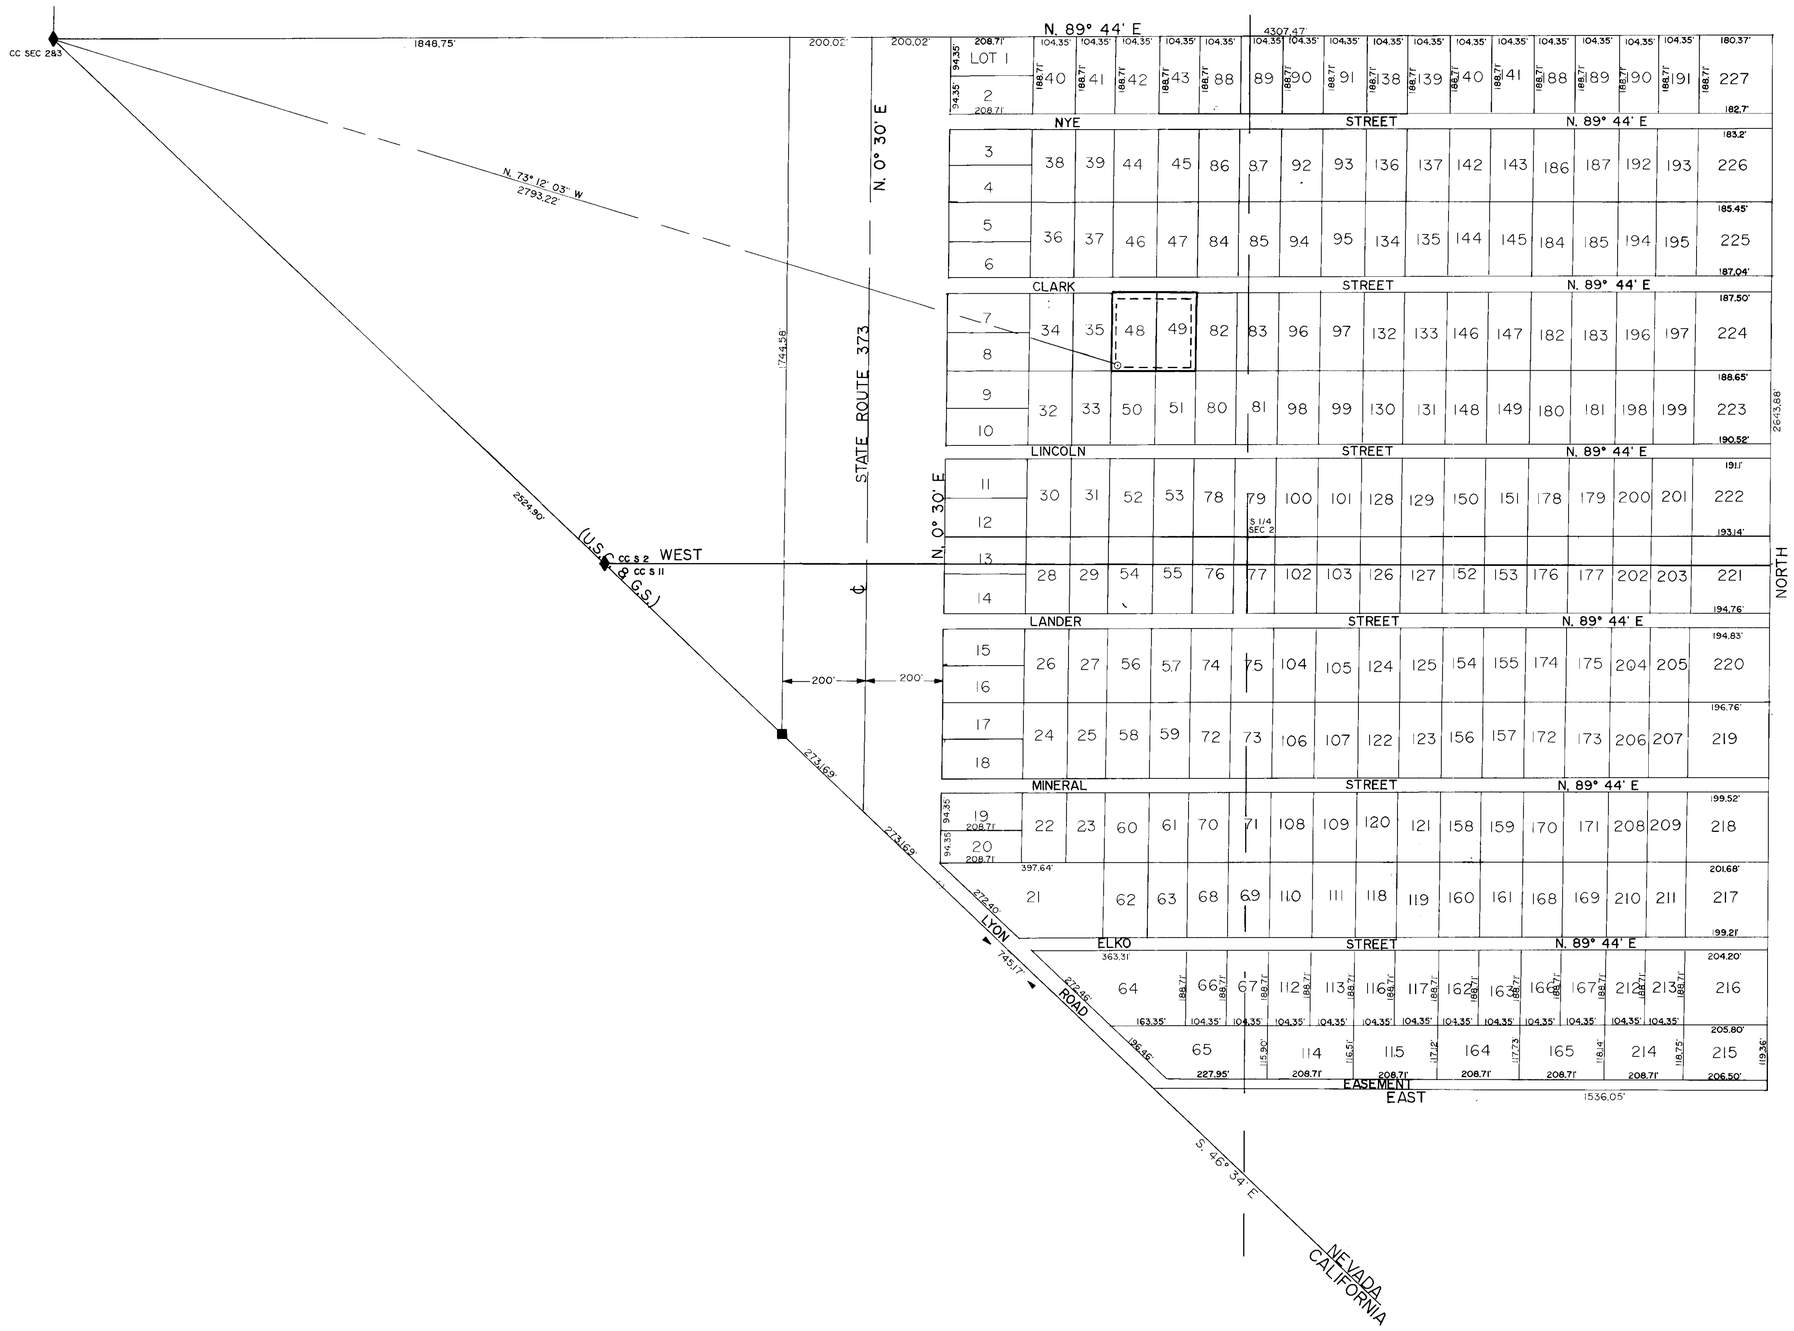

STATE OF NEVADA
COUNTY OF NYE } SS

I, WALLACE T. BOUNDY, BEING FIRST DULY SWORN DEPOSED AND SAY THAT THIS MAP, CONSISTING OF ONE SHEET, HAS BEEN CORRECTLY DRAWN TO DESIGNATED SCALE FROM FIELD NOTES OF A SURVEY MADE ON JUNE 27th, 1991, THAT IT TRULY AND CORRECTLY REPRESENTS THE PROPOSED LOCATION AND EXTENT OF THE WORKS TO DIVERT WATER FROM UNDERGROUND SOURCE, IN NYE COUNTY, NEVADA BY: BOARD OF NYE COUNTY COMMISSIONERS, FOR QUASI MUNICIPAL PURPOSES, THAT THE POINT OF DIVERSION, THE APPROXIMATE LOCATION AND SIZE OF THE DIVERTING CHANNEL, ALL RESERVOIRS OR BASINS, THE LOCATION AND NAMES OF ALL OTHER WORKS WHICH WILL CROSS OR CONNECT WITH PURPOSED WORKS AND THE BOUNDARIES OF ALL LANDS SHOWING THE AREAS PROPOSED TO BE UTILIZED, ARE FULLY AND CORRECTLY DESIGNATED THEREON.

Wallace T. Boundy
STATE WATER RIGHT SURVEYOR #584

REGISTERED LAND SURVEYOR STATE OF NEVADA
WALLACE T. BOUNDY
Sept 3
1991
No. 2518

Subscribed and sworn to before me this 3rd day of Sept, 1991

Terri Godfrey
NOTARY PUBLIC IN AND FOR NYE COUNTY, NEVADA

OFFICIAL SEAL
TERRI GODFREY
NOTARY PUBLIC STATE OF NEVADA
NYE COUNTY, NEVADA
My appointment expires Jul. 20, 1992

MY COMMISSION EXPIRES July 20, 1992

BASIS OF BEARING

CORNERS FOUND ON CALIFORNIA AND NEVADA STATE LINE BOUNDRY AS S. 46° 34' E

LEGEND

PLACE OF USE

CORNERS FOUND STANDARD BLM BRASS CAP

CONCRETE MONUMENT STATE HIGHWAY

PROPOSED POINT OF DIVERSION

SCALE= 200'
0 50 100 150 200 400 600

MAP TO ACCOMPANY APPLICATION
TO APPROPRIATE THE PUBLIC
WATERS OF AN UNDERGROUND SOURCE

IN: LOTS 48 & 49 OF THE LITTLE NEVADA SUBDIVISION
IN THE SE 1/4 SW 1/4 OF SEC 2 T. 18 S. R. 49 E
MDB&M, NYE COUNTY NEVADA

FOR: BOARD OF NYE COUNTY COMMISSIONERS
P.O. BOX 150
TONOPAH NEVADA 89049

FILED
SEP 27 1991
STATE ENGINEER'S OFFICE

MAPPED & SURVEYED BY:
BOUNDY LAND SURVEYING
P.O. BOX 242 TONOPAH, NEVADA 89049 (702) 482-6803

81900 77148 56781