64149T 64150T, 64151T 64152T, 64153T, 64154T, 64155T, 64156T, 64157T, 64894T 64895T 64896T 64897T 64898T 64899T THRU 64927T)

(65980T THRU 66015T) (67246T thru 67272T) (67301T thru 67305T) (68580T thru 68601T) (73450T THRU 73455T) 73457T (73459T THRU 73465T) 73470T

(69958T THRU 69974T) (71883T THRU 71906T)

SHEET No. 1, OF 2 SHEETS

STATE OF NEVADA
COUNTY OF ELKO S.S.

(75532T thru 75538T) (75540T thru 75546T) (78288T thru 78296T) 83537T 83538T 83539T (86169T THRU 86171T)

I, KURT E. CRISS, BEING DULY SWORN, DEPOSE AND SAY THAT THIS MAP, CONSISTING OF TWO SHEETS, NUMBERED FROM 1 TO 2, INCLUSIVE, HAS BEEN CORRECTLY DRAWN TO THE DESIGNATED SCALE FROM A SURVEY MADE UNDER MY SUPERVISION AND DIRECTION, COMPLETED ON THE 12th DAY OF NOVEMBER, 1991; THAT IT TRULY AND CORRECTLY REPRESENTS THE PROPOSED LOCATION AND EXTENT OF THE WORKS USED TO DIVERT WATER FROM UNDERGROUND SOURCES IN EUREKA COUNTY, BY NEWMONT GOLD COMPANY FOR MINING, MILLING, INFILTRATION, IRRIGATION, SURFACE DISCHARGE, & DOMESTIC PURPOSES. THAT THE PROPOSED POINTS OF DIVERSION, THE LOCATION AND NAMES OF ALL OTHER WORKS WHICH ARE CROSSED BY, OR CONNECTED WITH, THE SAID WORKS ARE FULLY AND CORRECTLY DESIGNATED THEREON.

PROFESSIONAL ENGINEER - STATE OF NEVADA
KURT E. CRISS
MINING
No. 9171

KURT E. CRISS STATE WATER RIGHTS SURVEYOR No. 905

SUBSCRIBED AND SWORN TO BEFORE ME THIS 20TH DAY OF NOVEMBER, 1991. NOTARY PUBLIC IN AND FOR ELKO COUNTY, NEVADA.

T 33&34N, R51E, M.D.M.
EUREKA COUNTY

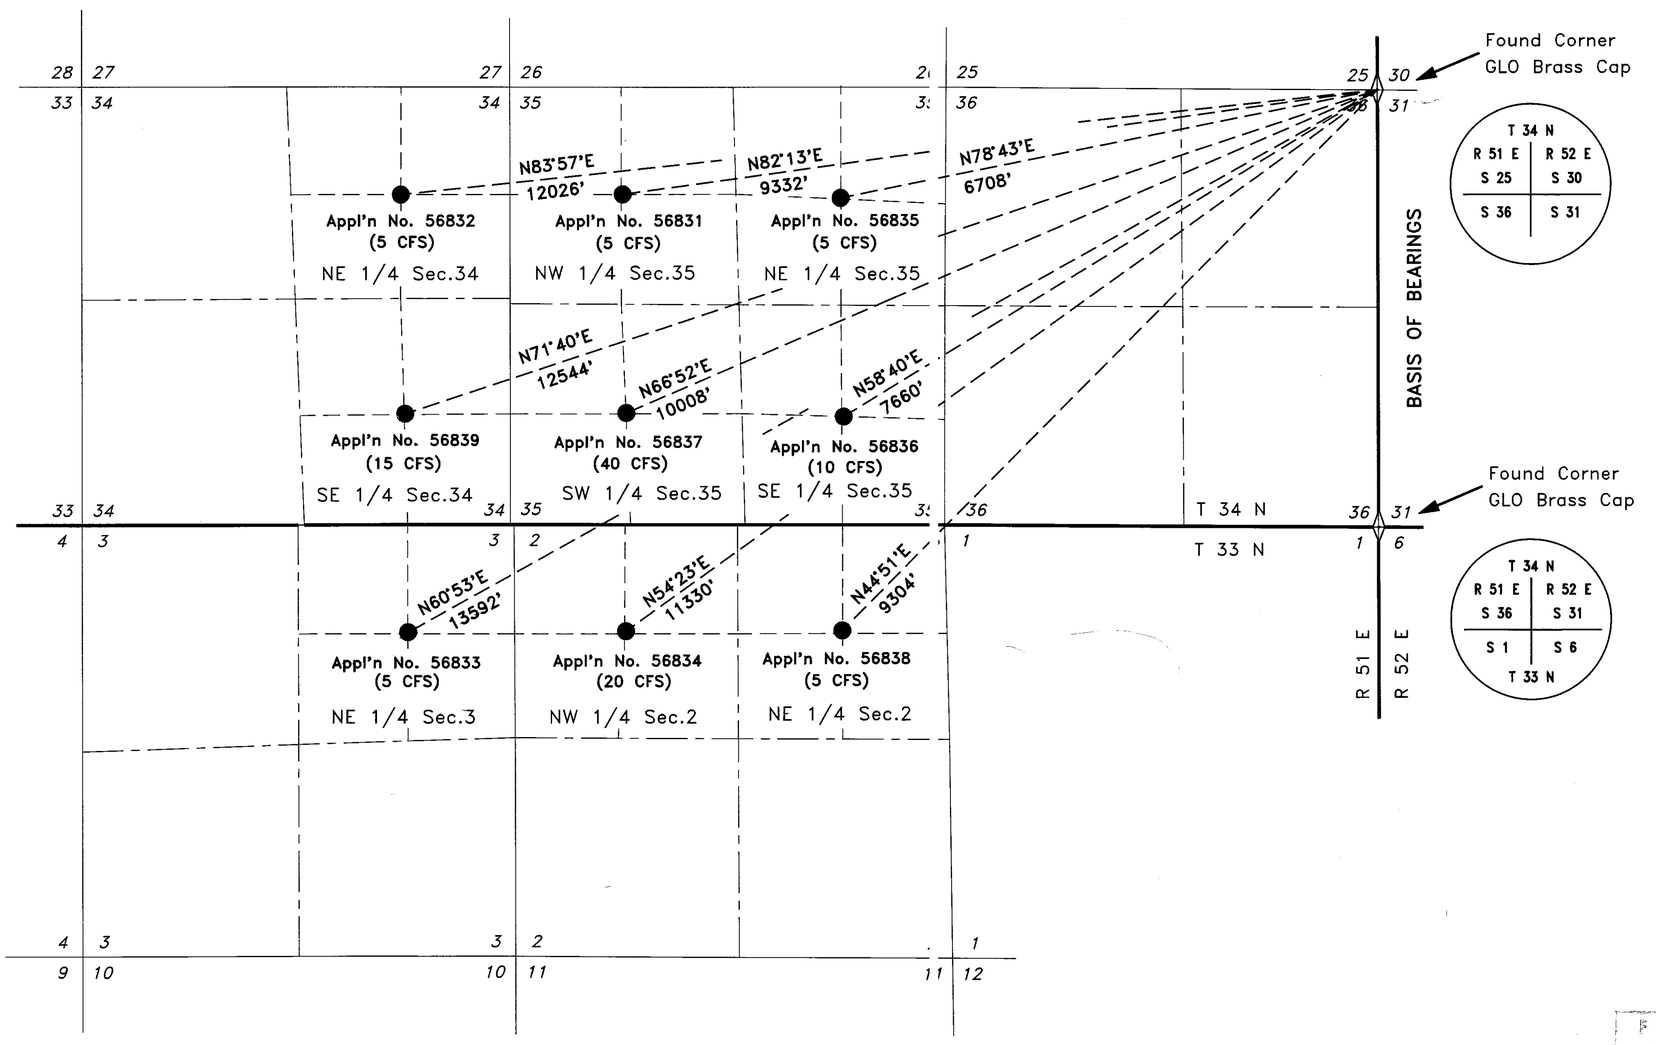


BASIS OF BEARINGS:

EAST LINE OF SECTION 36, T.34N., R.51E., M.D.M. BEARS NORTH PER G.L.O. SURVEY PLAT APPROVED OCTOBER 18, 1921.

LEGEND

◊ FOUND SECTION CORNER, GLO BRASS CAP

● REPRESENTS A POINT OF DIVERSION, FROM A WELL OR SERIES OF WELLS WITHIN THE 1/4 SECTION, WITH A TOTAL DIVERSION RATE NOT EXCEEDING THE FLOW IDENTIFIED IN PARENTHESES.

0 1000 2000 3000 4000 5000
SCALE: 1" = 1000'

FOR PLACE OF USE
See Sheet 2 of 2

FILED
NOV 27 1991
STATE ENGINEER'S OFFICE

| | |
|---|---|
| DRAWN BY: WLS | APPROVED BY: |
| JOB NO.: | DATE: 11/14/91 |

# MAP
TO ACCOMPANY APPLICATION NUMBERS 56831–56839
TO APPROPRIATE WATER
FOR
MINING, MILLING, INFILTRATION, IRRIGATION,
SURFACE DISCHARGE & DOMESTIC PURPOSES
NEWMONT GOLD COMPANY
FROM AN UNDERGROUND SOURCE

W91004 1/2

60845T THRU 60863T 60871T 59735T THRU 59731T 56839 56838 56837 56836 56835 56834 56833 56832 56831

64154T 64155T 64156T 64157T (64894T THRU 64927T) (65980T THRU 66015T) (67246T thru 67272T) (67301T thru 67305T) SHEET No. 2, OF 2 SHEETS

64153T (68580T thru 68601T) (69958T THRU 69974T) (71883T THRU 71906T) 72764 (73450T thru 73455T) 73457T (73459T 73465T)

64152T (75532T thru 75538T) 73470 73470T

64151T (75540T thru 75546T) 76020

64150T (78288T thru 78296T)

64149T

64163T

64162T

64161T

64160T

64159T

64158T

63801T

63800T

63799T

63798T

63797T

62766T

62765T

62764T

62763T

62762T

62761T

62760T

62759T

62758T

62757T

62756T

62755T

62754T

62753T

62752T

62751T

62750T

61989T

61850T

61849T

61848T

61847T

61846T

61845T

61844T

61843T

61842T

61841T 61840T 60871T 59735T THRU 59731T 56839 56838 56837 56836 56835 56834 56833 56832 56831

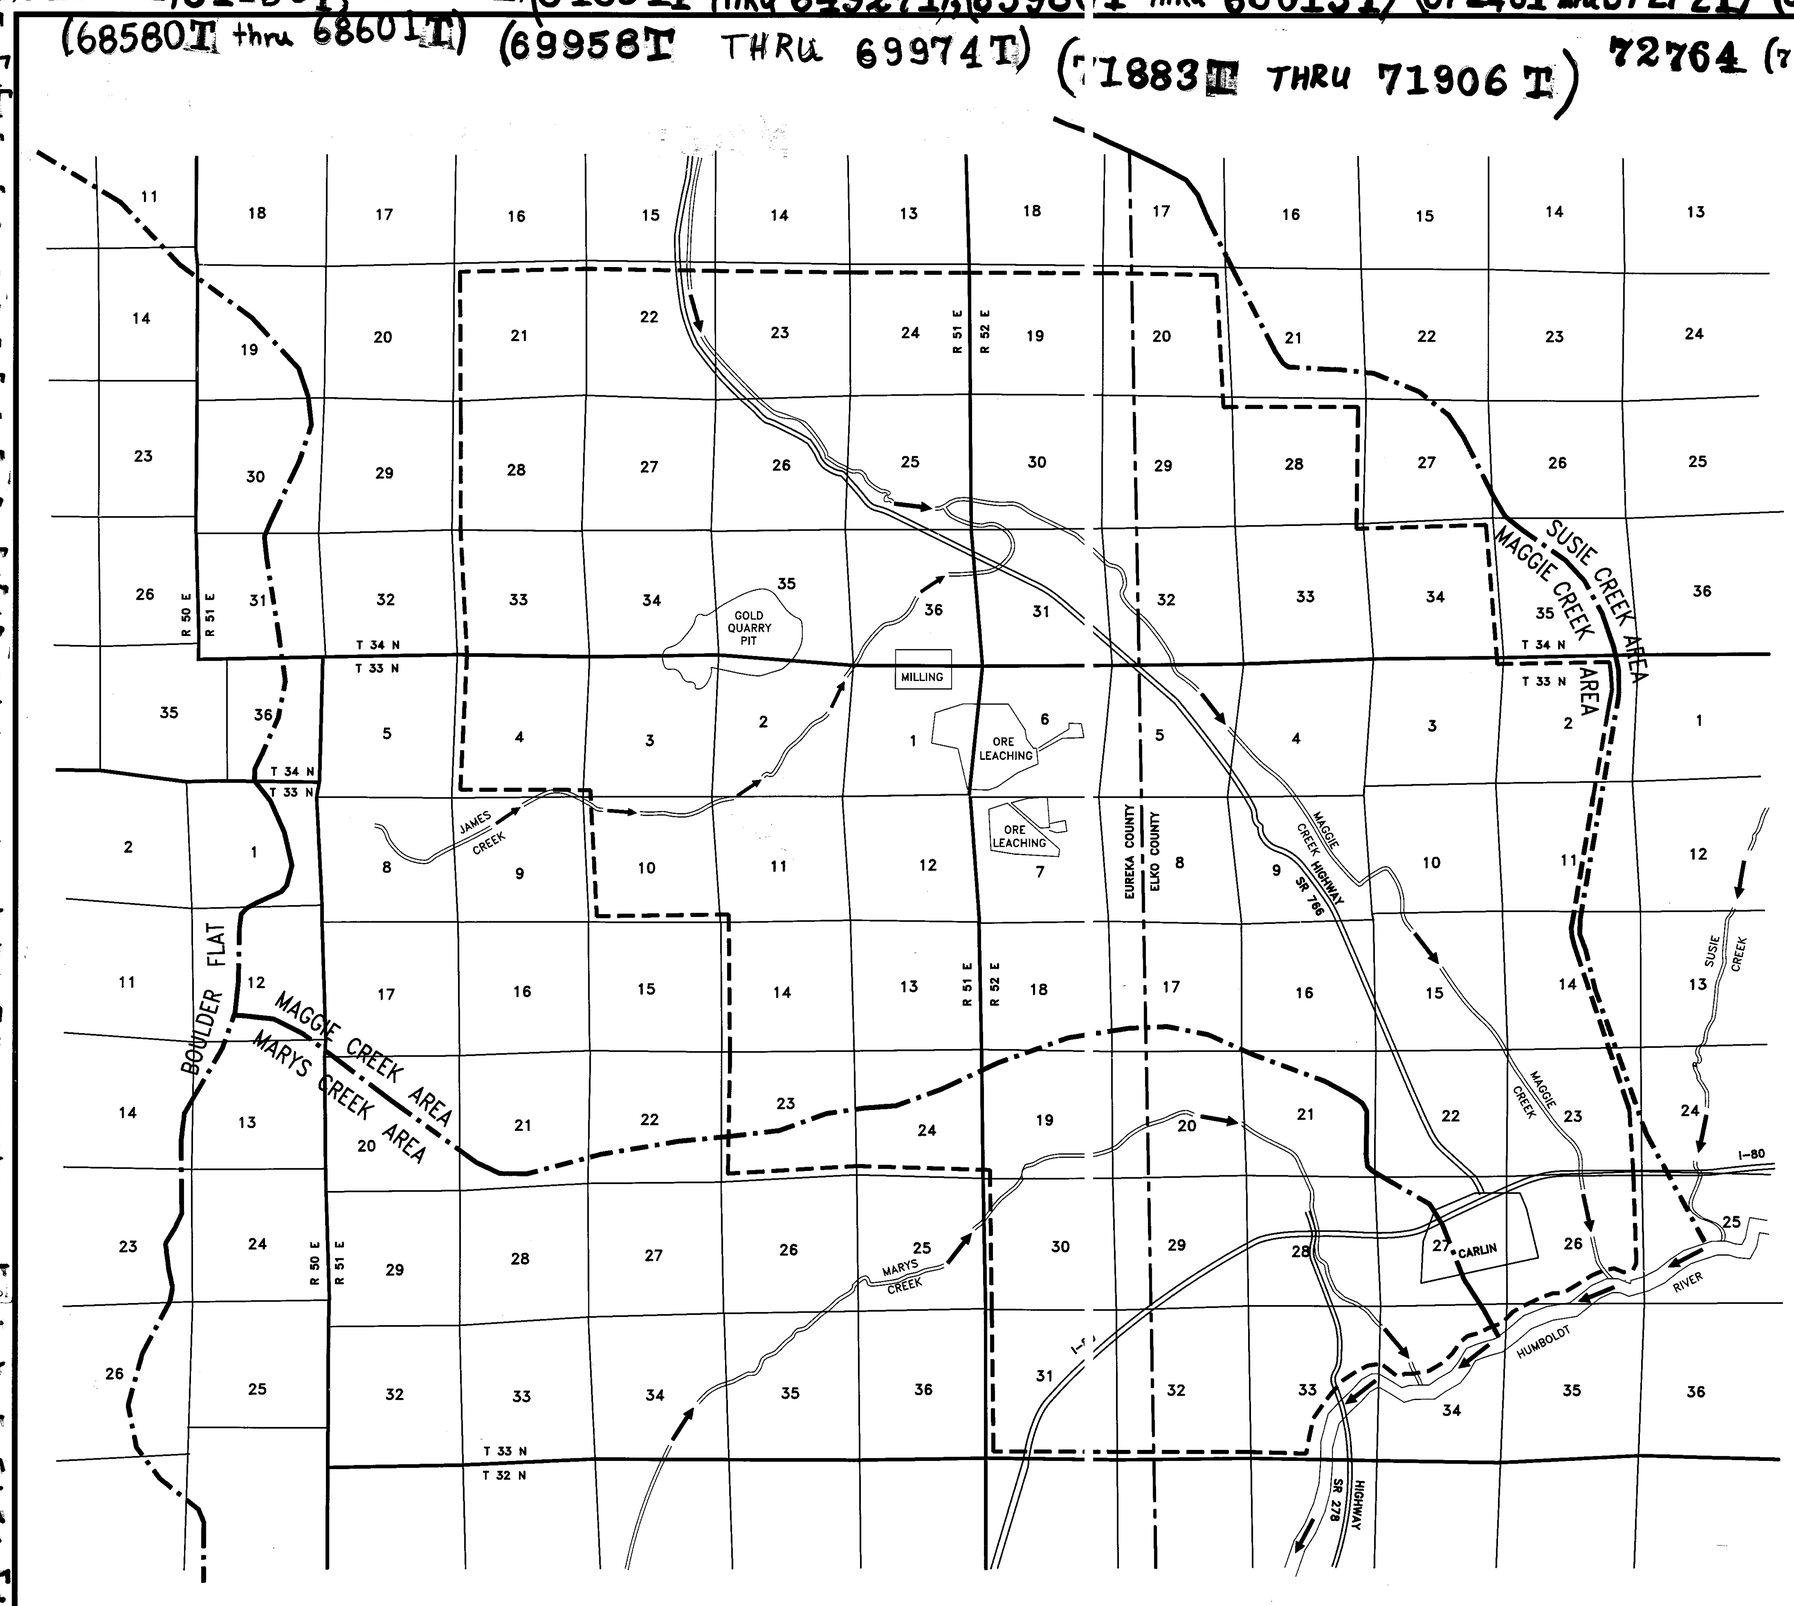


ELKO & EUREKA COUNTIES

LEGEND

BOUNDARY OF DRAINAGE BASIN

PLACE OF USE

NOTE:

MILLING AND ORE LEACHING ARE ZERO DISCHARGE

NOT TO SCALE

FILED
NOV 22 1991
STATE ENGINEER'S OFFICE

| | |
|---|---|
| DRAWN BY: WLS | APPROVED BY: |
| JOB NO.: | DATE: 11/14/91 |

MAP
TO ACCOMPANY APPLICATION NUMBERS 56831-56839
TO APPROPRIATE WATER
FOR
MINING, MILLING, INFILTRATION, IRRIGATION,
SURFACE DISCHARGE & DOMESTIC PURPOSES
NEWMONT GOLD COMPANY
FROM AN UNDERGROUND SOURCE

W91004 2/2