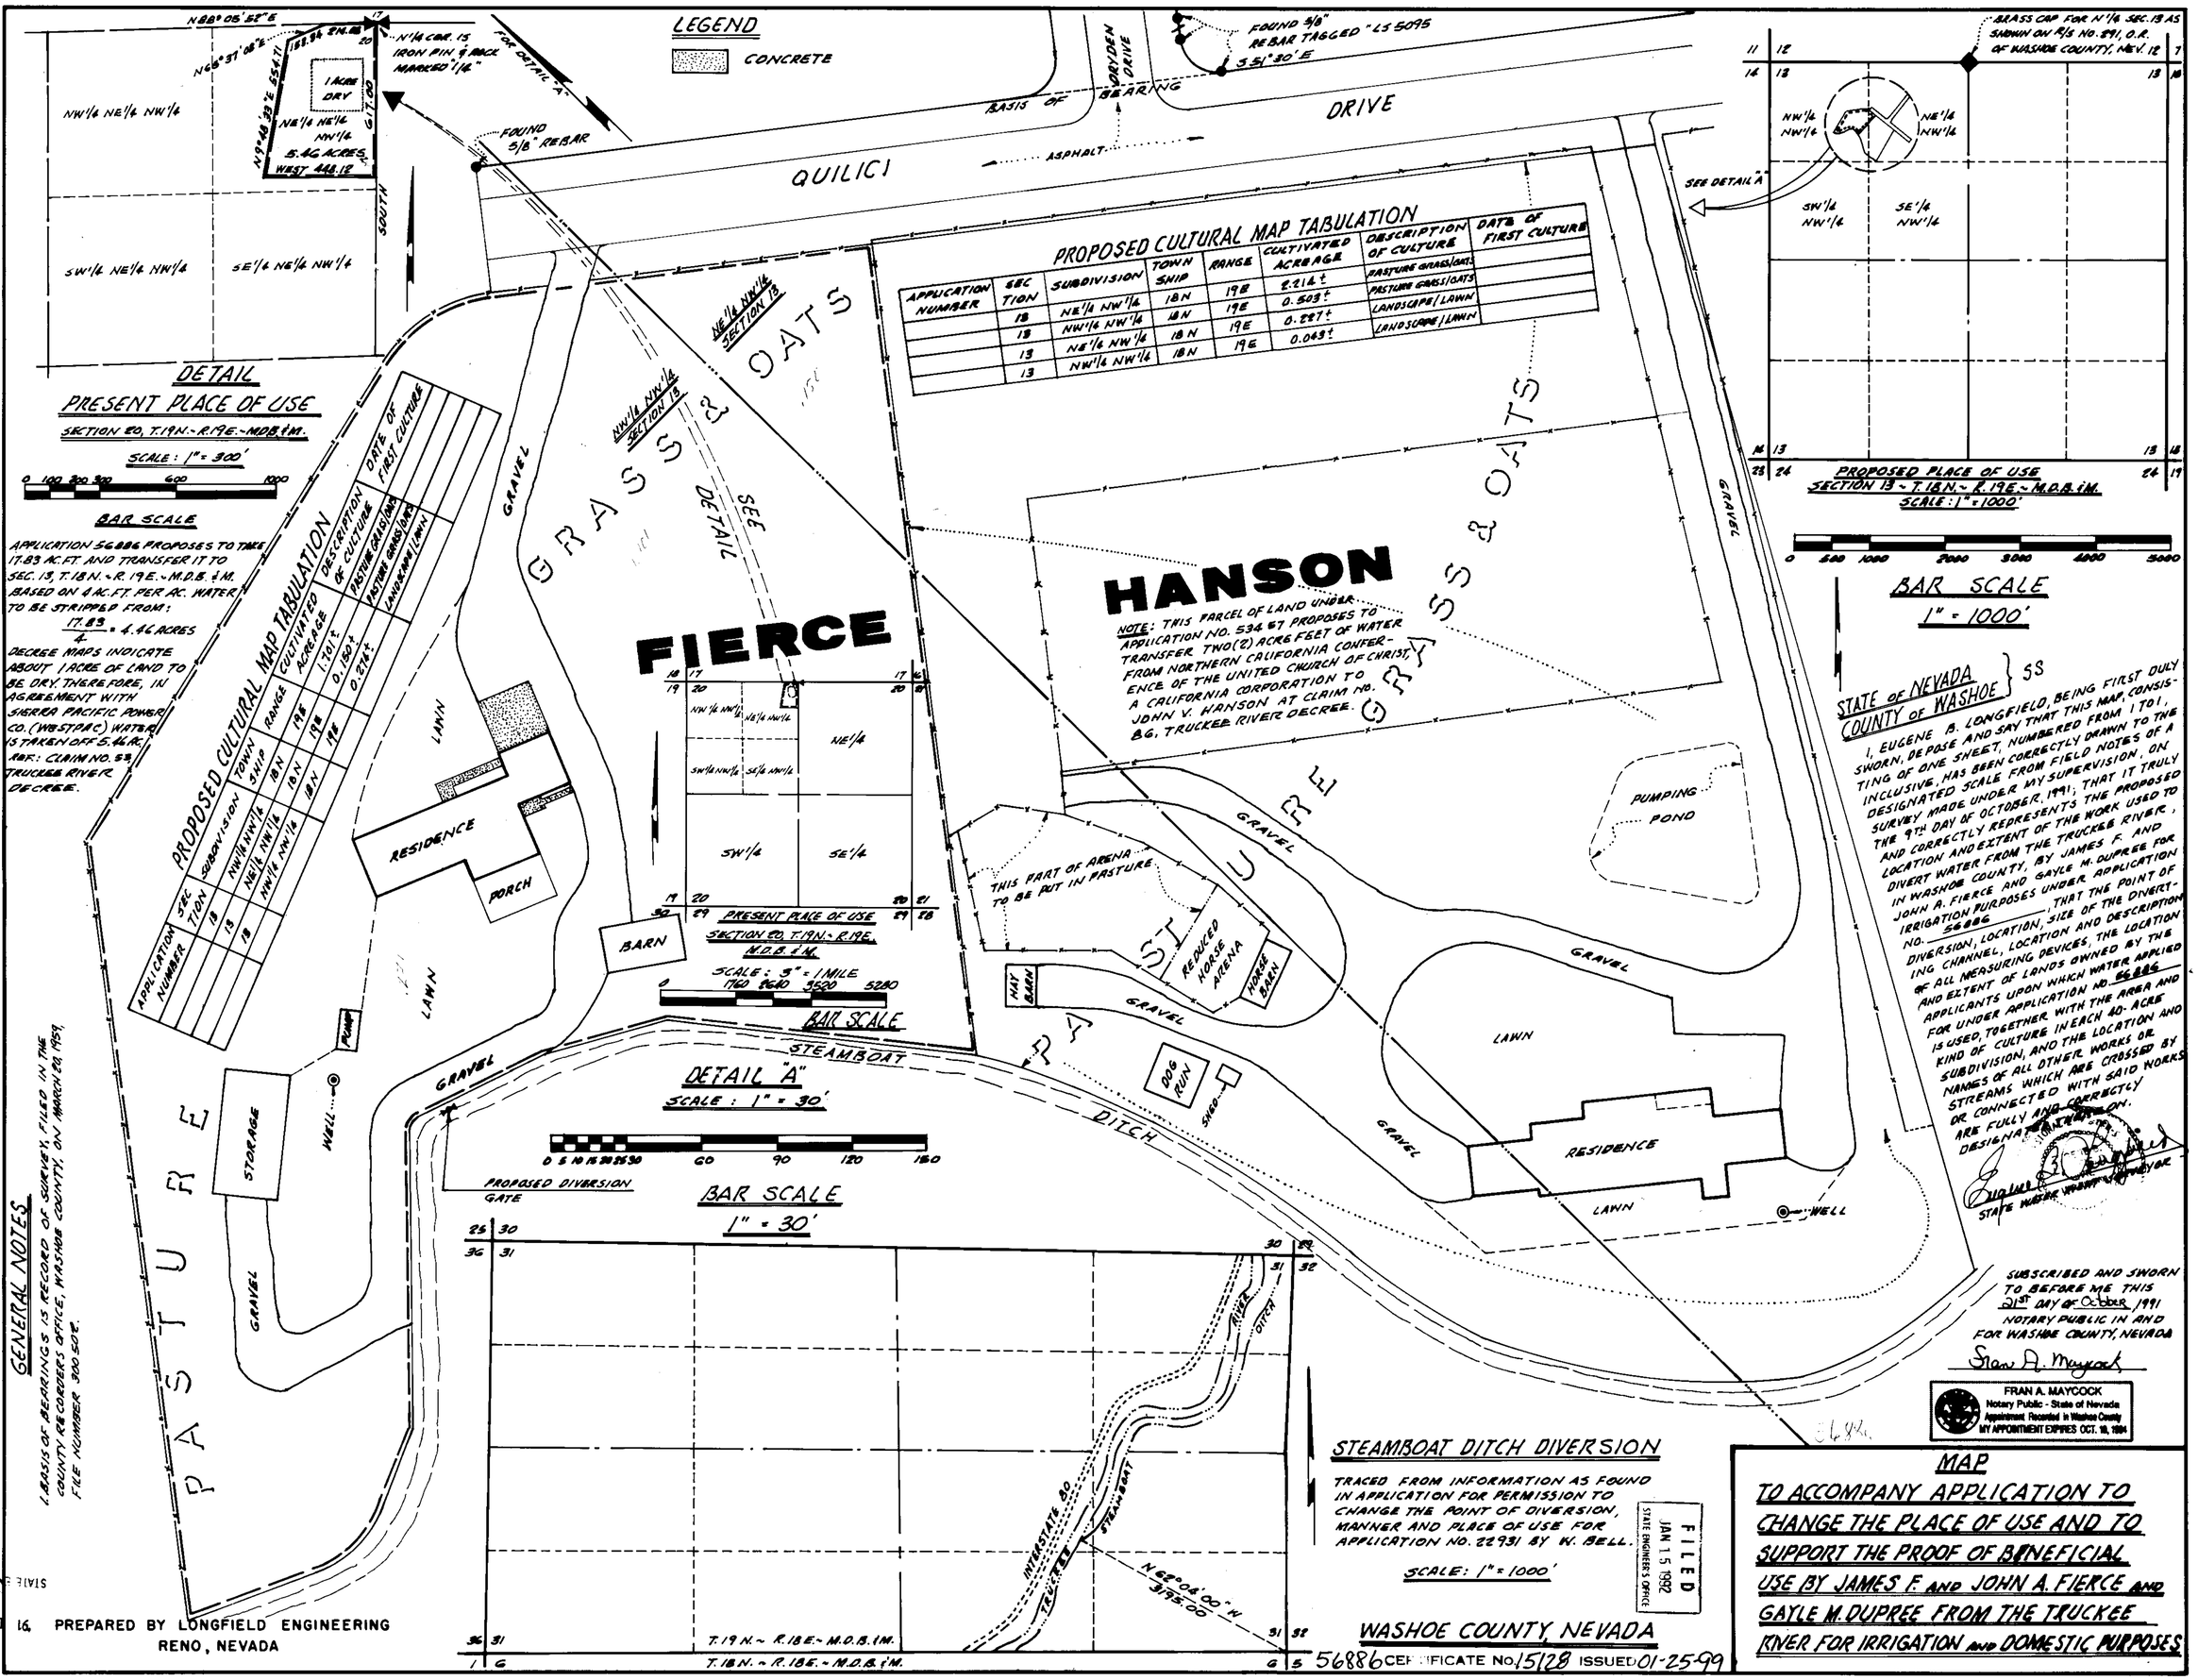
LEGEND
CONCRETE
QUILICI DRIVE
BORYDEN DRIVE
BASIS OF BEARING
FOUND 5/8" REBAR TAGGED "LS 5095"
S51°30'E
FOUND 5/8" REBAR
ASPHALT
N88°05'52"E
N46°37'08"E
N48°48'39"E 554.71'
188.94
214.68
N1/4 COR. 13 IRON PIN & BRASS MARKED "1/4"
FOR DETAIL "A"
1 ACRE DRY
NE1/4 NE1/4 NW1/4 5.46 ACRES WEST 448.12
NW1/4 NE1/4 NW1/4
SW1/4 NE1/4 NW1/4
SE1/4 NE1/4 NW1/4
SOUTH
DETAIL
PRESENT PLACE OF USE
SECTION 20, T.19N.~R.19E.~M.D.B.&M.
SCALE: 1" = 300'
BAR SCALE
APPLICATION 56886 PROPOSES TO TAKE 17.83 AC.FT. AND TRANSFER IT TO SEC. 13, T.18N.~R.19E.~M.D.B.&M. BASED ON 4 AC.FT. PER AC. WATER TO BE STRIPPED FROM: 17.83/4 = 4.46 ACRES
DECREE MAPS INDICATE ABOUT 1 ACRE OF LAND TO BE DRY, THEREFORE, IN AGREEMENT WITH SIERRA PACIFIC POWER CO. (WESTPAC) WATER IS TAKEN OFF 5.46 AC. FOR: CLAIM NO. 53 TRUCKEE RIVER DECREE.
PROPOSED CULTURAL MAP TABULATION
APPLICATION NUMBER | SECTION | SUBDIVISION | TOWNSHIP | RANGE | CULTIVATED ACREAGE | DESCRIPTION OF CULTURE | DATE OF FIRST CULTURE
13 | NW1/4 NW1/4 | 18N | 19E | 1.101± | PASTURE GRASS/OATS
13 | NE1/4 NW1/4 | 18N | 19E | 0.180± | PASTURE GRASS/OATS
13 | NW1/4 NW1/4 | 18N | 19E | 0.274± | LANDSCAPE/LAWN
NE1/4 NW1/4 SECTION 13
NW1/4 NW1/4 SECTION 13
GRASS
OATS
SEE DETAIL
GRAVEL
LAWN
FIERCE
NW1/4 NW1/4
NE1/4 NW1/4
SW1/4 NW1/4
SE1/4 NW1/4
NE1/4
SW1/4
SE1/4
PRESENT PLACE OF USE
SECTION 20, T.19N.~R.19E.
M.D.B.&M.
SCALE: 3" = 1 MILE
1760 880 3520 5280
BAR SCALE
RESIDENCE
PORCH
BARN
PUMP
WELL
STORAGE
PASTURE
STEAMBOAT
DITCH
DETAIL "A"
SCALE: 1" = 30'
0 5 10 15 20 25 30 60 90 120 150
PROPOSED DIVERSION GATE
BAR SCALE
1" = 30'
T.19N.~R.18E.~M.D.B.&M.
T.18N.~R.18E.~M.D.B.&M.
INTERSTATE 80
TRUCKEE RIVER
STEAMBOAT DITCH
N62°04'00"W 3195.00
HANSON
NOTE: THIS PARCEL OF LAND UNDER APPLICATION NO. 53467 PROPOSES TO TRANSFER TWO(2) ACRE FEET OF WATER FROM NORTHERN CALIFORNIA CONFERENCE OF THE UNITED CHURCH OF CHRIST, A CALIFORNIA CORPORATION TO JOHN V. HANSON AT CLAIM NO. 86, TRUCKEE RIVER DECREE.
PROPOSED CULTURAL MAP TABULATION
APPLICATION NUMBER | SECTION | SUBDIVISION | TOWNSHIP | RANGE | CULTIVATED ACREAGE | DESCRIPTION OF CULTURE | DATE OF FIRST CULTURE
13 | NE1/4 NW1/4 | 18N | 19E | 2.214± | PASTURE GRASS/OATS
13 | NW1/4 NW1/4 | 18N | 19E | 0.503± | PASTURE GRASS/OATS
13 | NE1/4 NW1/4 | 18N | 19E | 0.287± | LANDSCAPE/LAWN
13 | NW1/4 NW1/4 | 18N | 19E | 0.043± | LANDSCAPE/LAWN
THIS PART OF ARENA TO BE PUT IN PASTURE
REDUCED HORSE ARENA
HORSE BARN
HAY BARN
DOG RUN
SHED
PUMPING POND
LAWN
RESIDENCE
WELL
BRASS CAP FOR N1/4 SEC. 13 AS SHOWN ON R/S NO. 891, O.R. OF WASHOE COUNTY, NEV. 12
NW1/4 NW1/4
NE1/4 NW1/4
SW1/4 NW1/4
SE1/4 NW1/4
SEE DETAIL "A"
PROPOSED PLACE OF USE
SECTION 13 ~ T.18N. ~ R.19E. ~ M.D.B.&M.
SCALE: 1" = 1000'
0 500 1000 2000 3000 4000 5000
BAR SCALE
1" = 1000'
STATE OF NEVADA } SS
COUNTY OF WASHOE
I, EUGENE B. LONGFIELD, BEING FIRST DULY SWORN, DEPOSE AND SAY THAT THIS MAP, CONSISTING OF ONE SHEET, NUMBERED FROM 1 TO 1, INCLUSIVE, HAS BEEN CORRECTLY DRAWN TO THE DESIGNATED SCALE FROM FIELD NOTES OF A SURVEY MADE UNDER MY SUPERVISION, ON THE 9TH DAY OF OCTOBER, 1991; THAT IT TRULY AND CORRECTLY REPRESENTS THE PROPOSED LOCATION AND EXTENT OF THE WORK USED TO DIVERT WATER FROM THE TRUCKEE RIVER, IN WASHOE COUNTY, BY JAMES F. AND JOHN A. FIERCE AND GAYLE M. DUPREE FOR IRRIGATION PURPOSES UNDER APPLICATION NO. 56886, THAT THE POINT OF DIVERSION, LOCATION, SIZE OF THE DIVERTING CHANNEL, LOCATION AND DESCRIPTION OF ALL MEASURING DEVICES, THE LOCATION AND EXTENT OF LANDS OWNED BY THE APPLICANTS UPON WHICH WATER APPLIED FOR UNDER APPLICATION NO. 56886 IS USED, TOGETHER WITH THE AREA AND KIND OF CULTURE IN EACH 40-ACRE SUBDIVISION, AND THE LOCATION AND NAMES OF ALL OTHER WORKS OR STREAMS WHICH ARE CROSSED BY OR CONNECTED WITH SAID WORKS ARE FULLY AND CORRECTLY DESIGNATED THEREON.
STATE WATER RIGHTS SURVEYOR
SUBSCRIBED AND SWORN TO BEFORE ME THIS 21ST DAY OF October 1991
NOTARY PUBLIC IN AND FOR WASHOE COUNTY, NEVADA
Fran A. Maycock
FRAN A. MAYCOCK
Notary Public - State of Nevada
Appointment Recorded in Washoe County
MY APPOINTMENT EXPIRES OCT. 18, 1994
GENERAL NOTES
1. BASIS OF BEARINGS IS RECORD OF SURVEY, FILED IN THE COUNTY RECORDER'S OFFICE, WASHOE COUNTY, ON MARCH 28, 1959, FILE NUMBER 300 SO E.
STEAMBOAT DITCH DIVERSION
TRACED FROM INFORMATION AS FOUND IN APPLICATION FOR PERMISSION TO CHANGE THE POINT OF DIVERSION, MANNER AND PLACE OF USE FOR APPLICATION NO. 22931 BY W. BELL.
SCALE: 1" = 1000'
FILED
JAN 15 1992
STATE ENGINEER'S OFFICE
WASHOE COUNTY, NEVADA
56886 CERTIFICATE NO. 15128 ISSUED 01-25-99
MAP
TO ACCOMPANY APPLICATION TO CHANGE THE PLACE OF USE AND TO SUPPORT THE PROOF OF BENEFICIAL USE BY JAMES F. AND JOHN A. FIERCE AND GAYLE M. DUPREE FROM THE TRUCKEE RIVER FOR IRRIGATION AND DOMESTIC PURPOSES
PREPARED BY LONGFIELD ENGINEERING
RENO, NEVADA

62661 56886