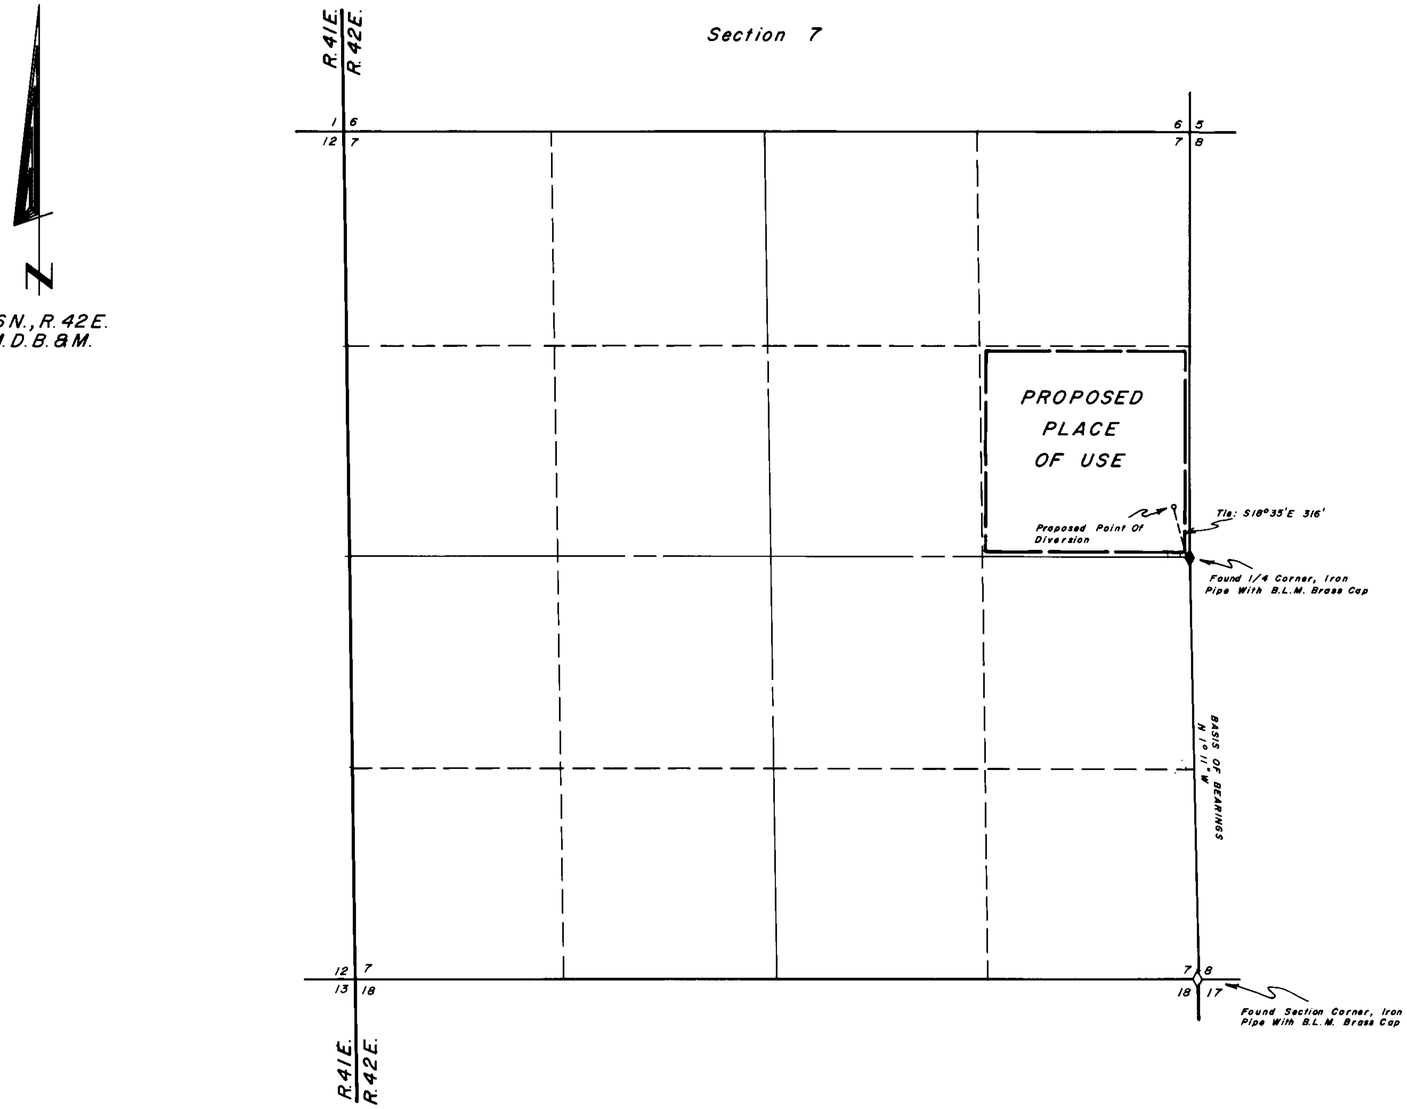

NOTES: Basis of Bearings taken from the B.L.M. Dependent Resurvey of T.36N., R.42E., M.D.B. & M. dated January 27th, 1968.

STATE OF NEVADA
COUNTY OF HUMBOLDT

I, JOHN H. MILTON III, being first duly sworn, depose and say that this map, consisting of one sheet, has been correctly drawn to the designated scale from field notes of a survey made by me or under my supervision and direction, between the 1st day of October, and the 2nd day of October, 1991; that it truly and correctly represents the proposed location and extent of the works used to divert water from underground in Humboldt County, by Hammond Ranch, Inc., for stockwatering purposes. That the proposed point of diversion, the approximate location and size of the diverting channel or other conduit, the place and manner of use, and the location and names of all other works or streams which are crossed by, or connected with the said works, are fully and correctly desgnated thereon.

John H. Milton III
State Water Right Surveyor No. 573

PROFESSIONAL LAND SURVEYOR STATE OF NEVADA
JOHN H. MILTON III
No. 5271

10-3-91

Subscribed and sworn to before me this 3rd day of October, 1991.

Helen F. Hemmert
Notary Public

HELEN F. HEMMERT
Notary Public - State of Nevada
Appointment Recorded in Humboldt County
MY APPOINTMENT EXPIRES FEB. 17, 1992

SCALE 1" = 500'

500 0 500 1000 1500 2000

56891

56891 CERTIFICATE No. 15958 ISSUED 12-7-01

STATE ENGINEERS OFFICE
91 OCT 30 P2:34

FILED
OCT 30 1991
STATE ENGINEER'S OFFICE

Desert-Mountain Inc.
Land and Water Right Surveyors
146 West Second Street
Winnemucca, Nevada 89445
(702) 623-4414

MAP
TO ACCOMPANY APPLICATION
TO APPROPRIATE WATER
FROM UNDERGROUND

BY HAMMOND RANCH, INC.

FOR STOCKWATERTING PURPOSES
IN HUMBOLDT COUNTY, NEVADA

56891