T. 12 N., R. 62 E., M.D.B.& M.

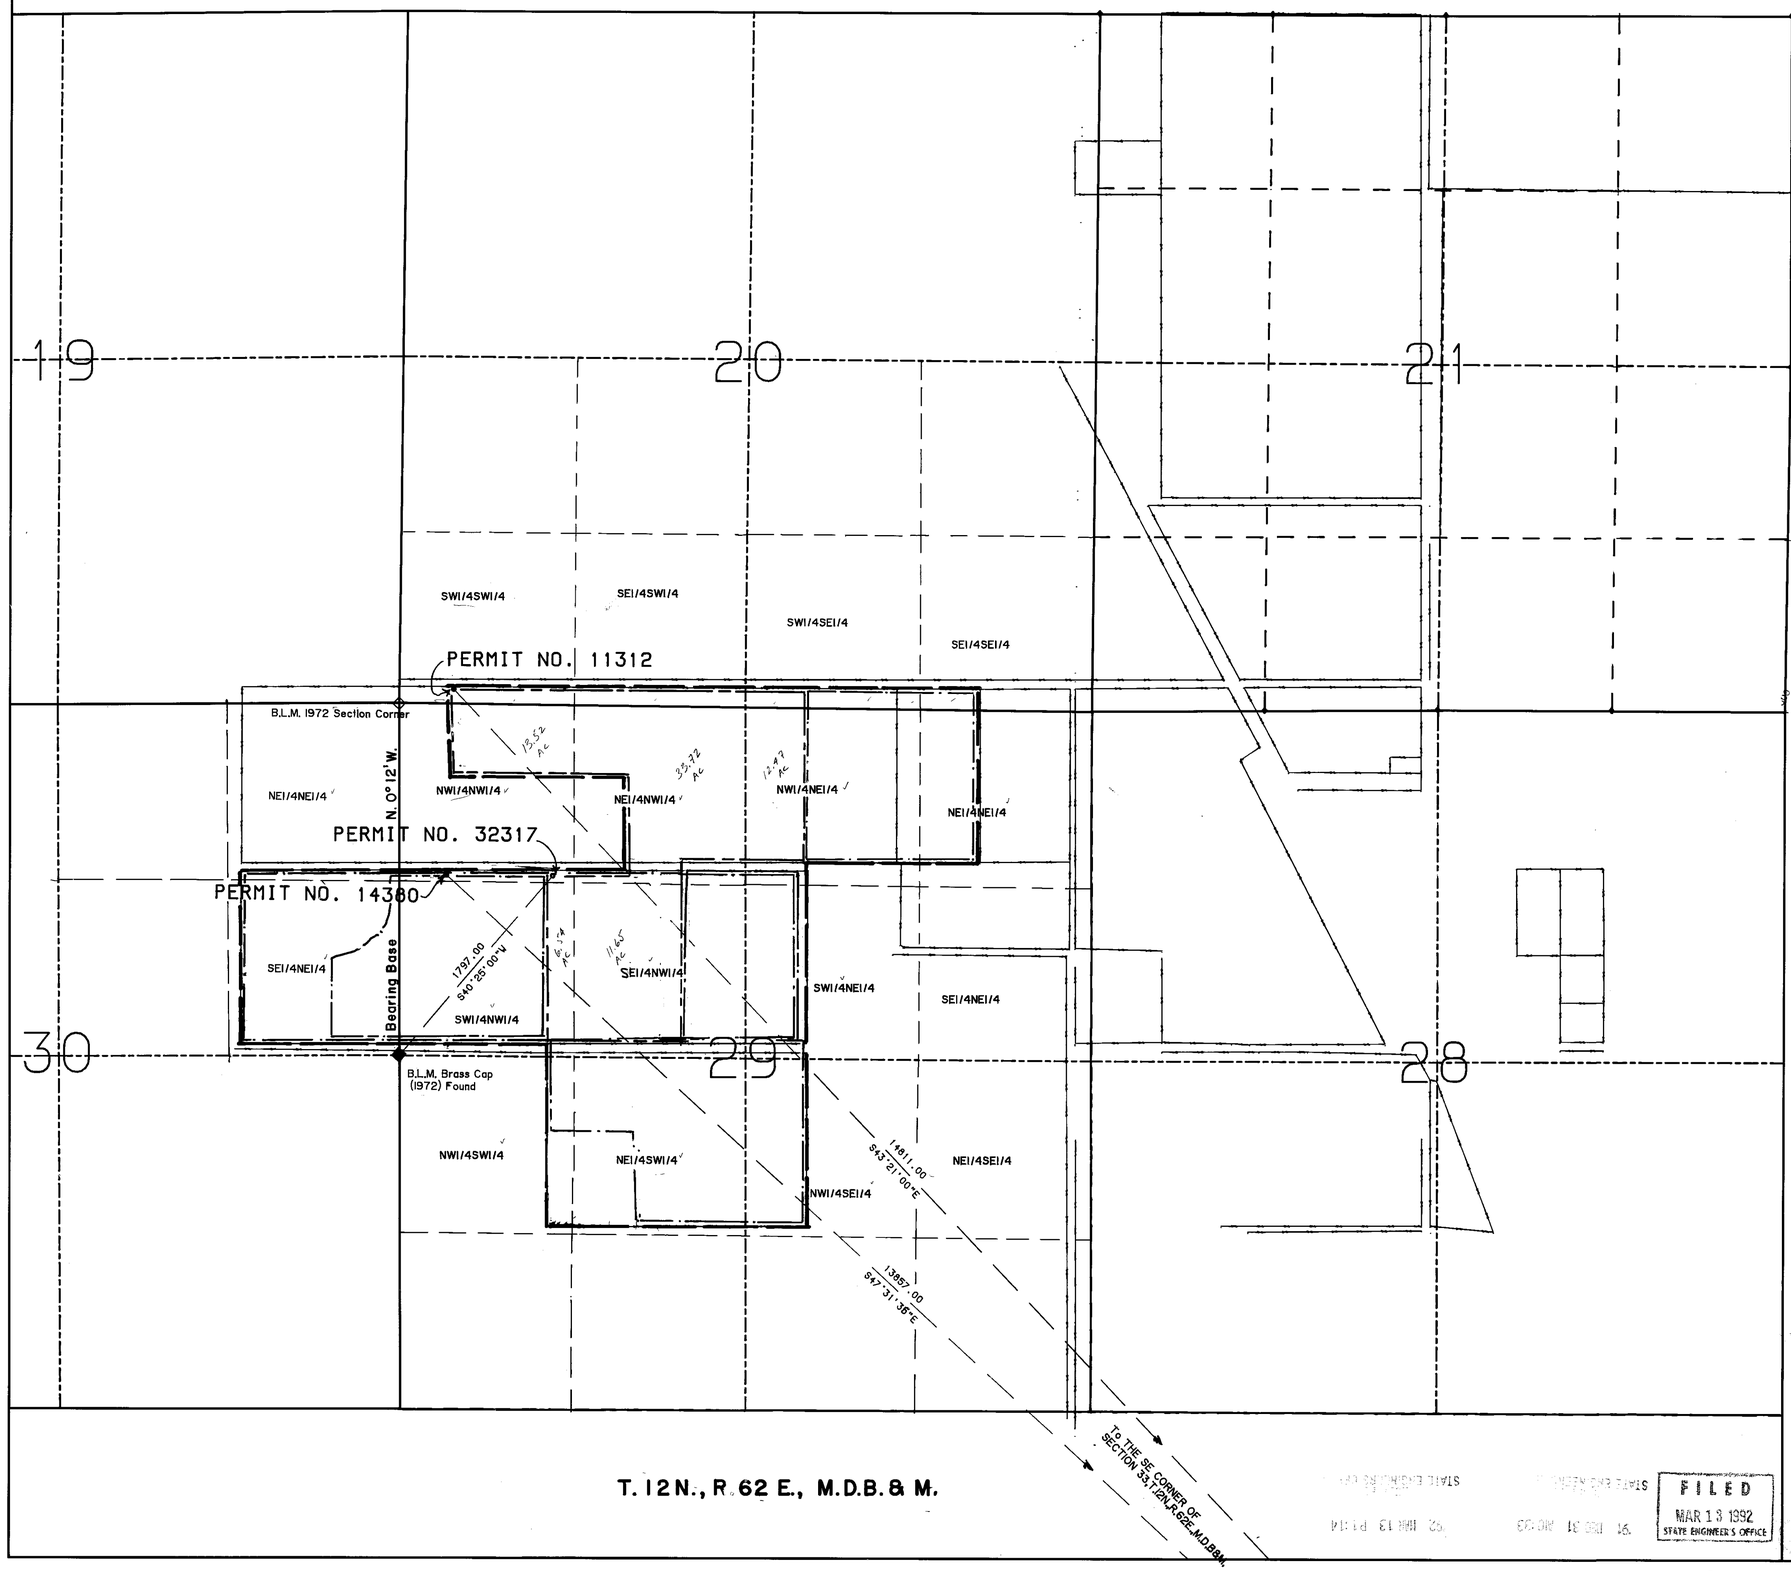

NOTE: BASIS OF BEARING WITH TWO FOUND POINTS AND BEARING ANGLE, ONE FOUND WITH SOLAR BEARING.

PERMIT NO. 11312
PERMIT NO. 14380
PERMIT NO.32317
PROPOSED PLACE OF USE

STATE OF NEVADA
County of WHITE PINE } S.S.

I, Richard E. Fonger, being first duly sworn depose and say that this map consisting of one sheet has been correctly drawn to the designated scale from field notes of a survey made under my direction on December 24, 1991; and ALSO by APPLICATIONS (as noted hereon) recorded in the State Engineer's Office, in Carson City, Nevada This map truly and correctly represents the proposed location and extent of works used to divert water from underground source, in White Pine County, by Roderick George & Carol O. McKenzie for Irrigation and Domestic purposes. That the point of diversion, the location and size of the diverting channel, all reservoirs or basins, the locations and names of all other works which will cross or connect with the proposed works, and the boundary of all lands, showing by 40 acre subdivision the areas proposed to be irrigated, are fully and correctly designated hereon.

PROFESSIONAL LAND SURVEYOR - STATE of NEVADA
RICHARD E. FONGER
4235

KRISTINE P. KAISER
NOTARY PUBLIC - STATE of NEVADA
White Pine County - Nevada
APPT. EXP. Oct. 24, 1995

Subscribed and Sworn to before me
this 26th day of December, 1991
Notary Public in and for White Pine County, Nevada

Scale: 1" = 600'

0' 600' 1800' 3000'

Bearing Bases: P.B.U. No.'s 11312 & 14380
and ALSO Application No. 32317
57058-60

MAP

To Accompany Application to Change Place of Use for Irrigation and Domestic Under Application's No.'s 11312, 14380 and 32317

For Roderick George & Carol O. McKenzie

From Underground Sources
In White Pine County, Nevada

FILED
MAR 13 1992
STATE ENGINEER'S OFFICE

84915 57060 57059 57058