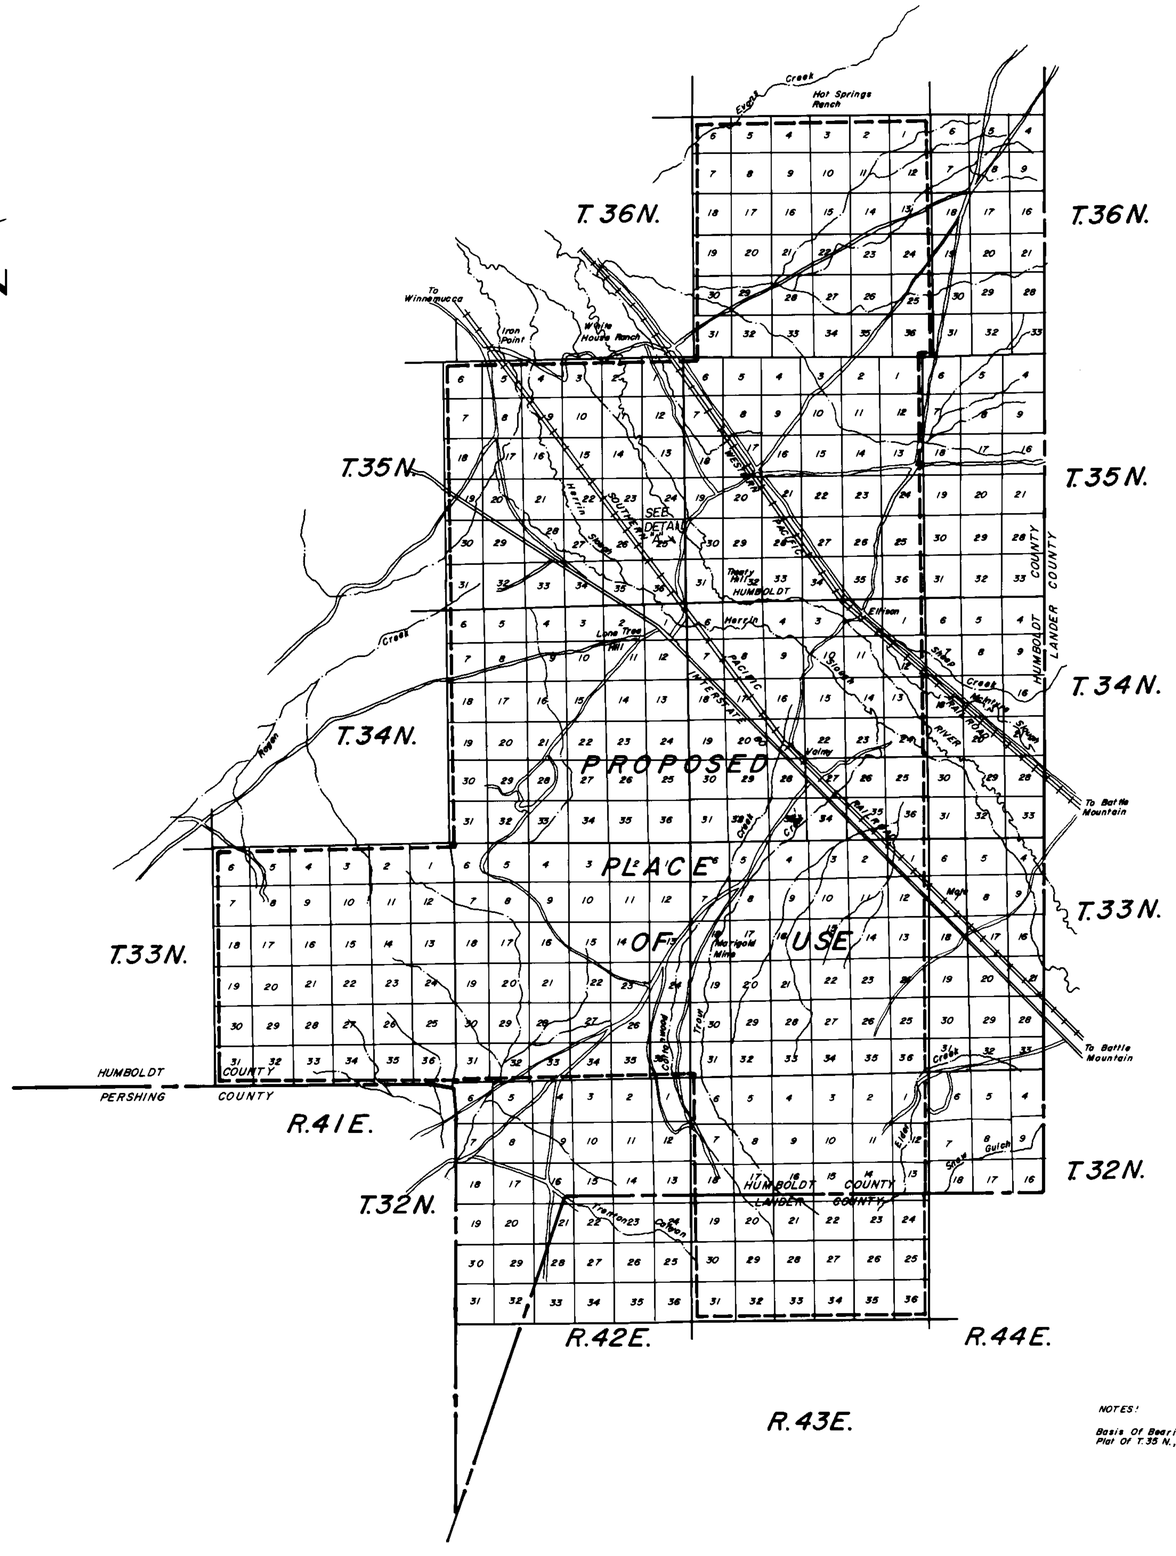

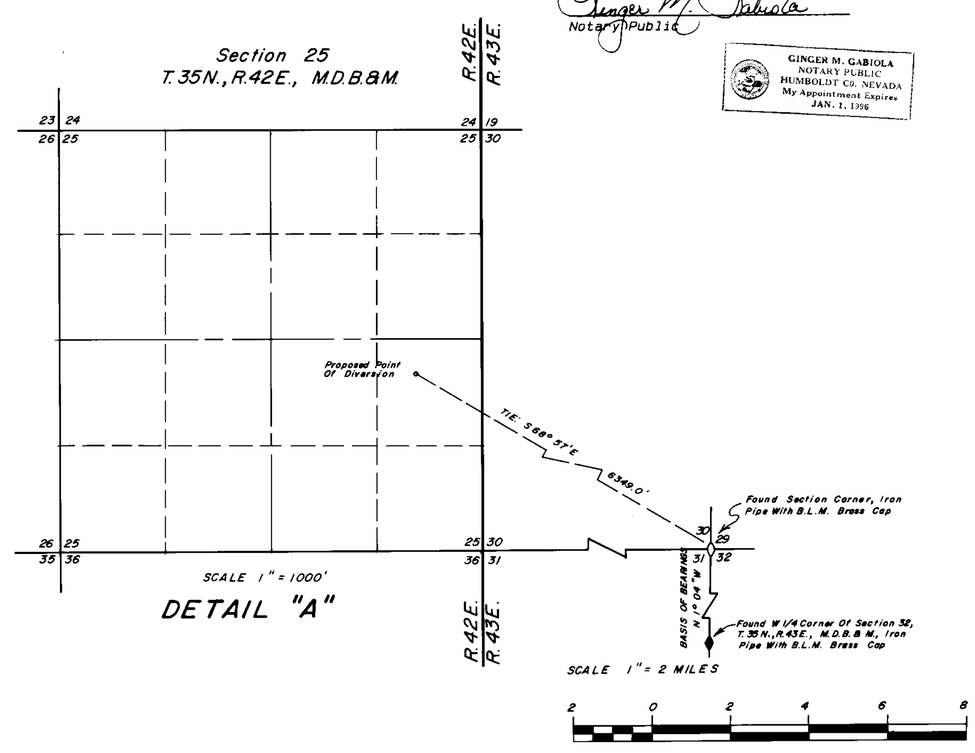

STATE OF NEVADA
COUNTY OF HUMBOLDT

I, JOHN H. MILTON III, being first duly sworn, depose and say that this map, consisting of one sheet, has been correctly drawn to the designated scale from field notes of a survey made by me or under my supervision and direction, between the 30th day of December, and the 31st day of December, 1991; that it truly and correctly represents the proposed location and extent of the works used to divert water from underground in Lander & Humboldt County, by Santa Fe Pacific Mining, Inc., for mineral exploration purposes; That the point of diversion, the approximate location and size of the diverting channel, all reservoirs or basins, the location and names of all other works which will cross or connect with the proposed works, and the boundary of all lands, showing by 40-acre subdivisions the areas proposed to be irrigated, are fully and correctly designated thereon.

PROFESSIONAL LAND SURVEYOR, STATE OF NEVADA
JOHN H. MILTON III
No. 5271

State Water Right Surveyor No. 573

1-2-92

Subscribed and sworn to before me this 6th day of January 1992.

Ginger M. Gabiola
Notary Public

GINGER M. GABIOLA
NOTARY PUBLIC
HUMBOLDT CO. NEVADA
My Appointment Expires
JAN. 1, 1996

NOTES:

Basis Of Bearings Taken From The B.L.M. Dependent Resurvey Plat Of T.35 N., R.43 E., M.D.B.&M. Dated April 3, 1972.

57068

FILED
JAN 14 1992

STATE ENGINEERS OFF
92 JAN 14 AM 10:57

Desert-Mountain Inc.
Land and Water Right Surveyors
146 West Second Street
Winnemucca, Nevada 89445
(702) 623-4414

MAP
TO ACCOMPANY APPLICATION
TO APPROPRIATE WATER
FOR MINERAL EXPLORATION PURPOSES

BY SANTA FE PACIFIC MINING, INC.

FROM AN UNDERGROUND SOURCE
IN LANDER & HUMBOLDT CO., NEVADA

57068