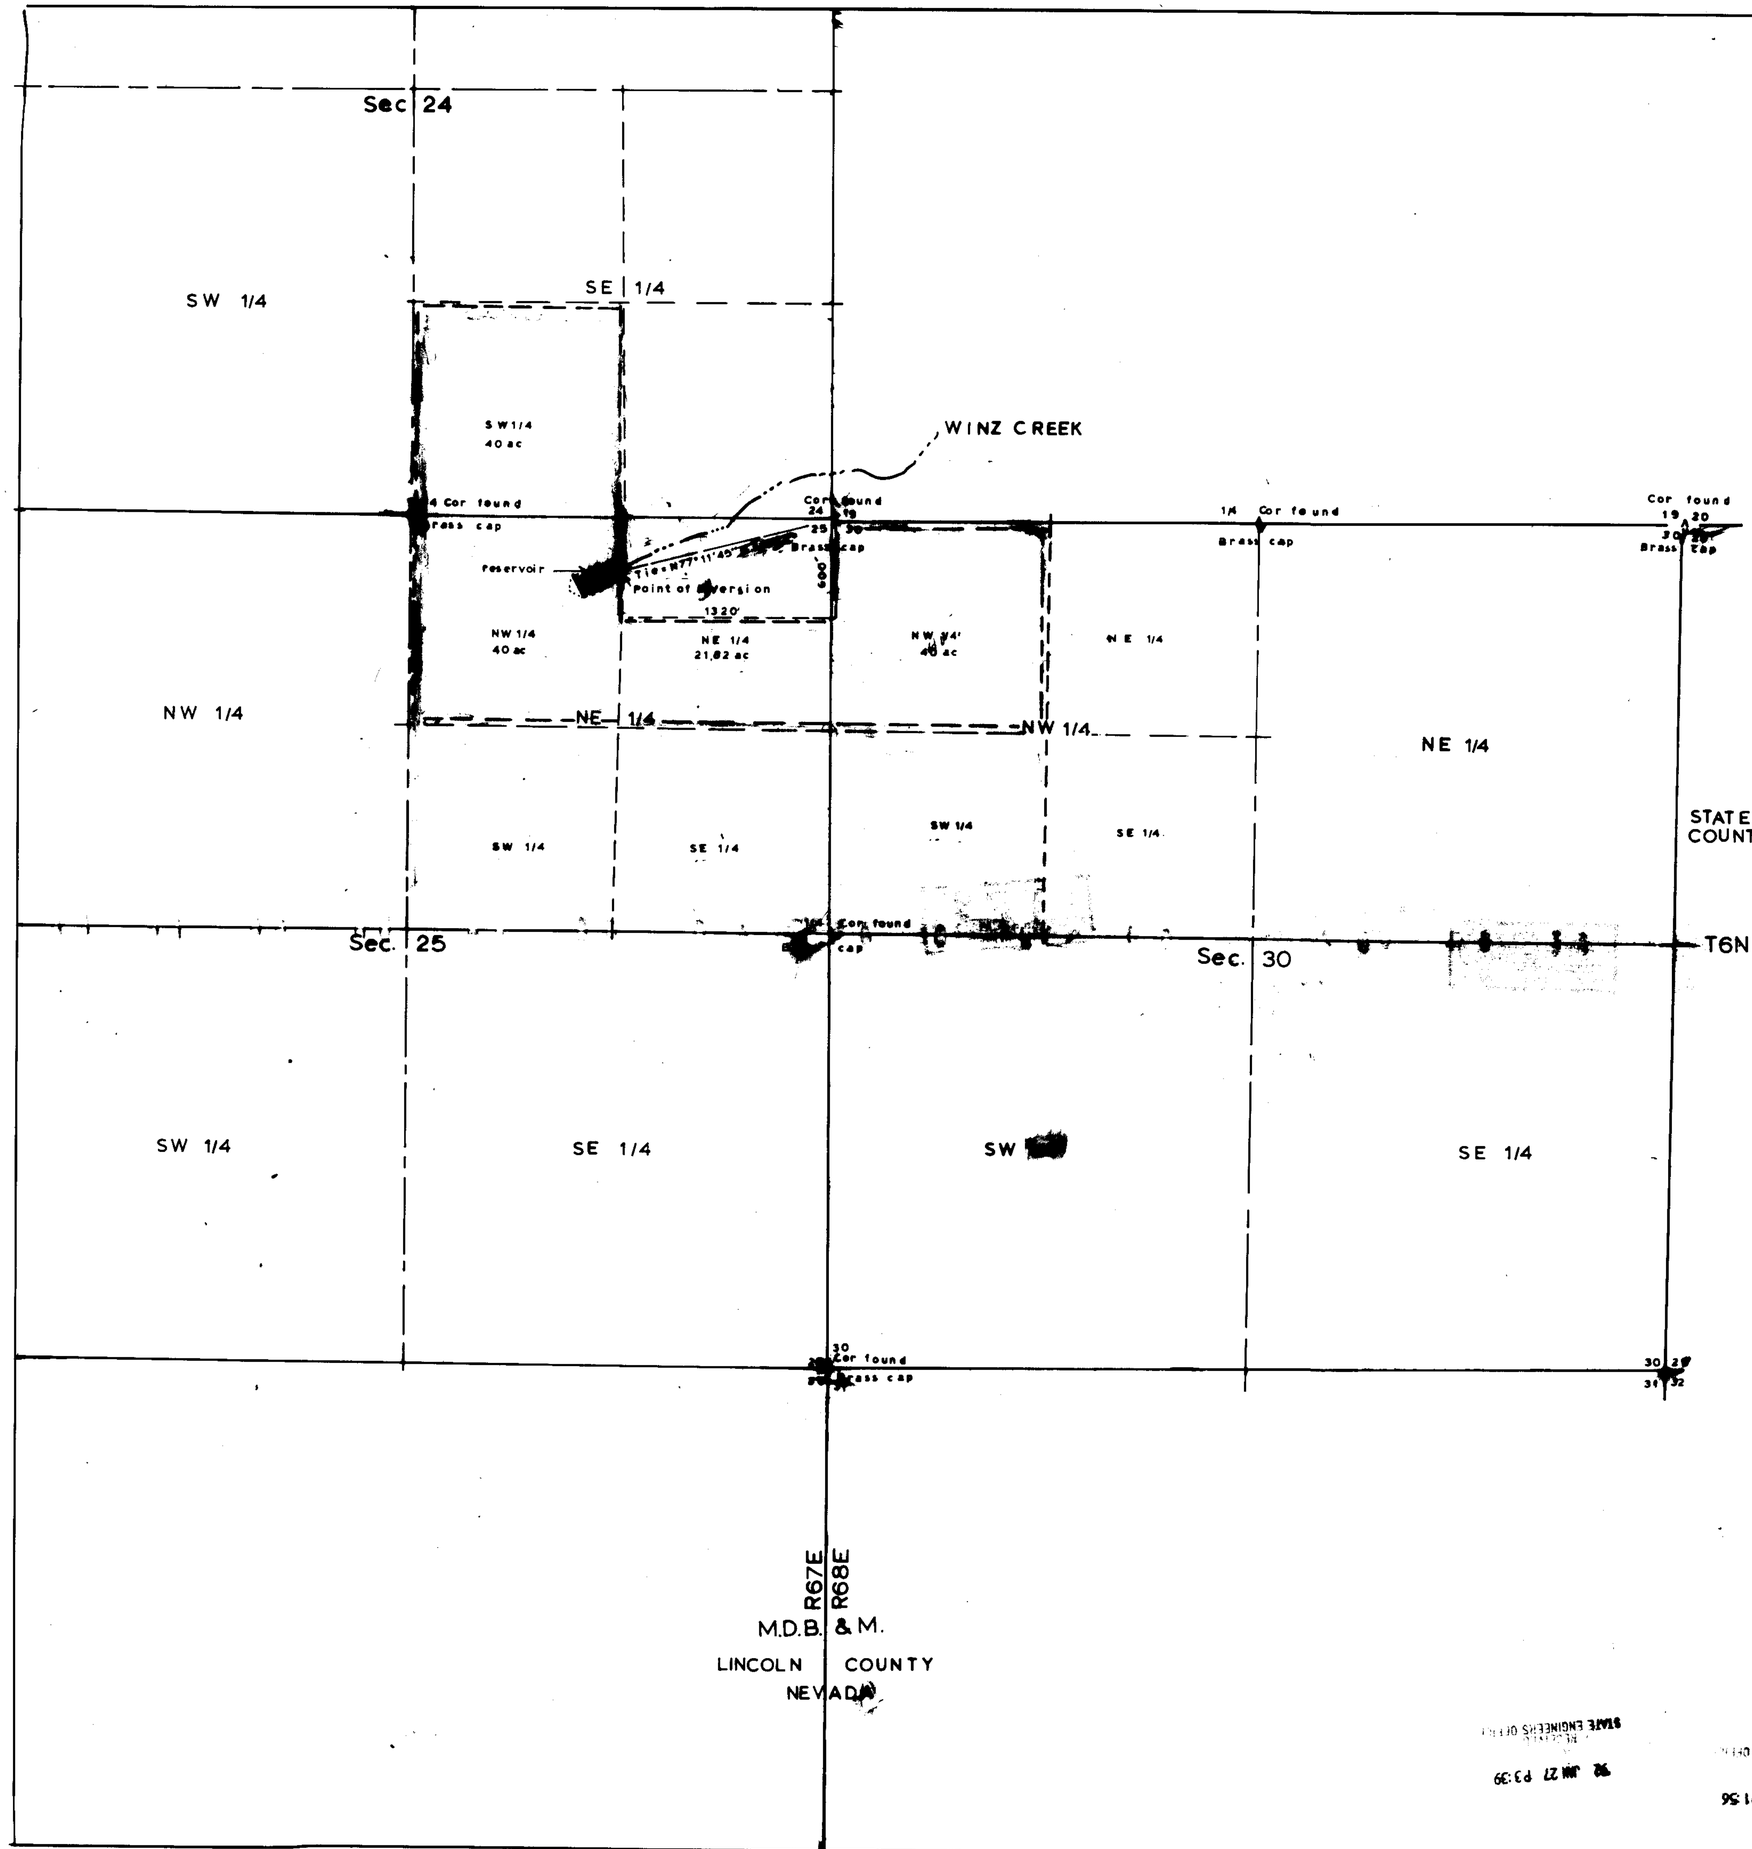

SURVEYOR'S STATEMENT

I, PHILIP C. HULSE, BEING FIRST DULY SWORN DEPOSE AND SAY THAT THIS MAP CONSISTING OF ONE SHEET, HAS BEEN CORRECTLY DRAWN TO THE DESIGNATED SCALE FROM FIELD NOTES OF A SURVEY MADE BY ME ON OCT 15, 1991, THAT IT TRULY AND CORRECTLY REPRESENTS THE LOCATION AND EXTENT OF THE WORKS USE TO DIVERT WATER FROM WINZ CREEK IN LINCOLN COUNTY, NEVADA BY JAMES WAYNE COLE

PLACE OF USE IS SHOWN BY HEAVY DASHED LINES

Philip C. Hulse

STATE WATER RIGHT SURVEYOR

ACKNOWLEDGEMENT

STATE of NEVADA
COUNTY of CLARK
SS

SUBSCRIBED AND SWORN TO BEFORE ME THIS 23rd DAY OF January, 1992

Ralph H. Mueller II

NOTARY PUBLIC

NOTARY PUBLIC
STATE OF NEVADA
County of Clark
RALPH H. MUELLER II
My Appointment Expires April 4th, 1994

57130

MAP TO ACCOMPANY
APPLICATION TO APPROPRIATE
WATER FOR IRRIGATION
FROM WINZ CREEK
BY JAMES [redacted]

PHILIP C. HULSE STATE WATER RIGHT SURVEYOR

FILED
MAR 20 1992
STATE ENGINEER'S OFFICE

STATE ENGINEER'S OFFICE
'92 JAN 27 P3:39

STATE ENGINEER'S OFFICE
'92 JAN 29 P1:56

57130