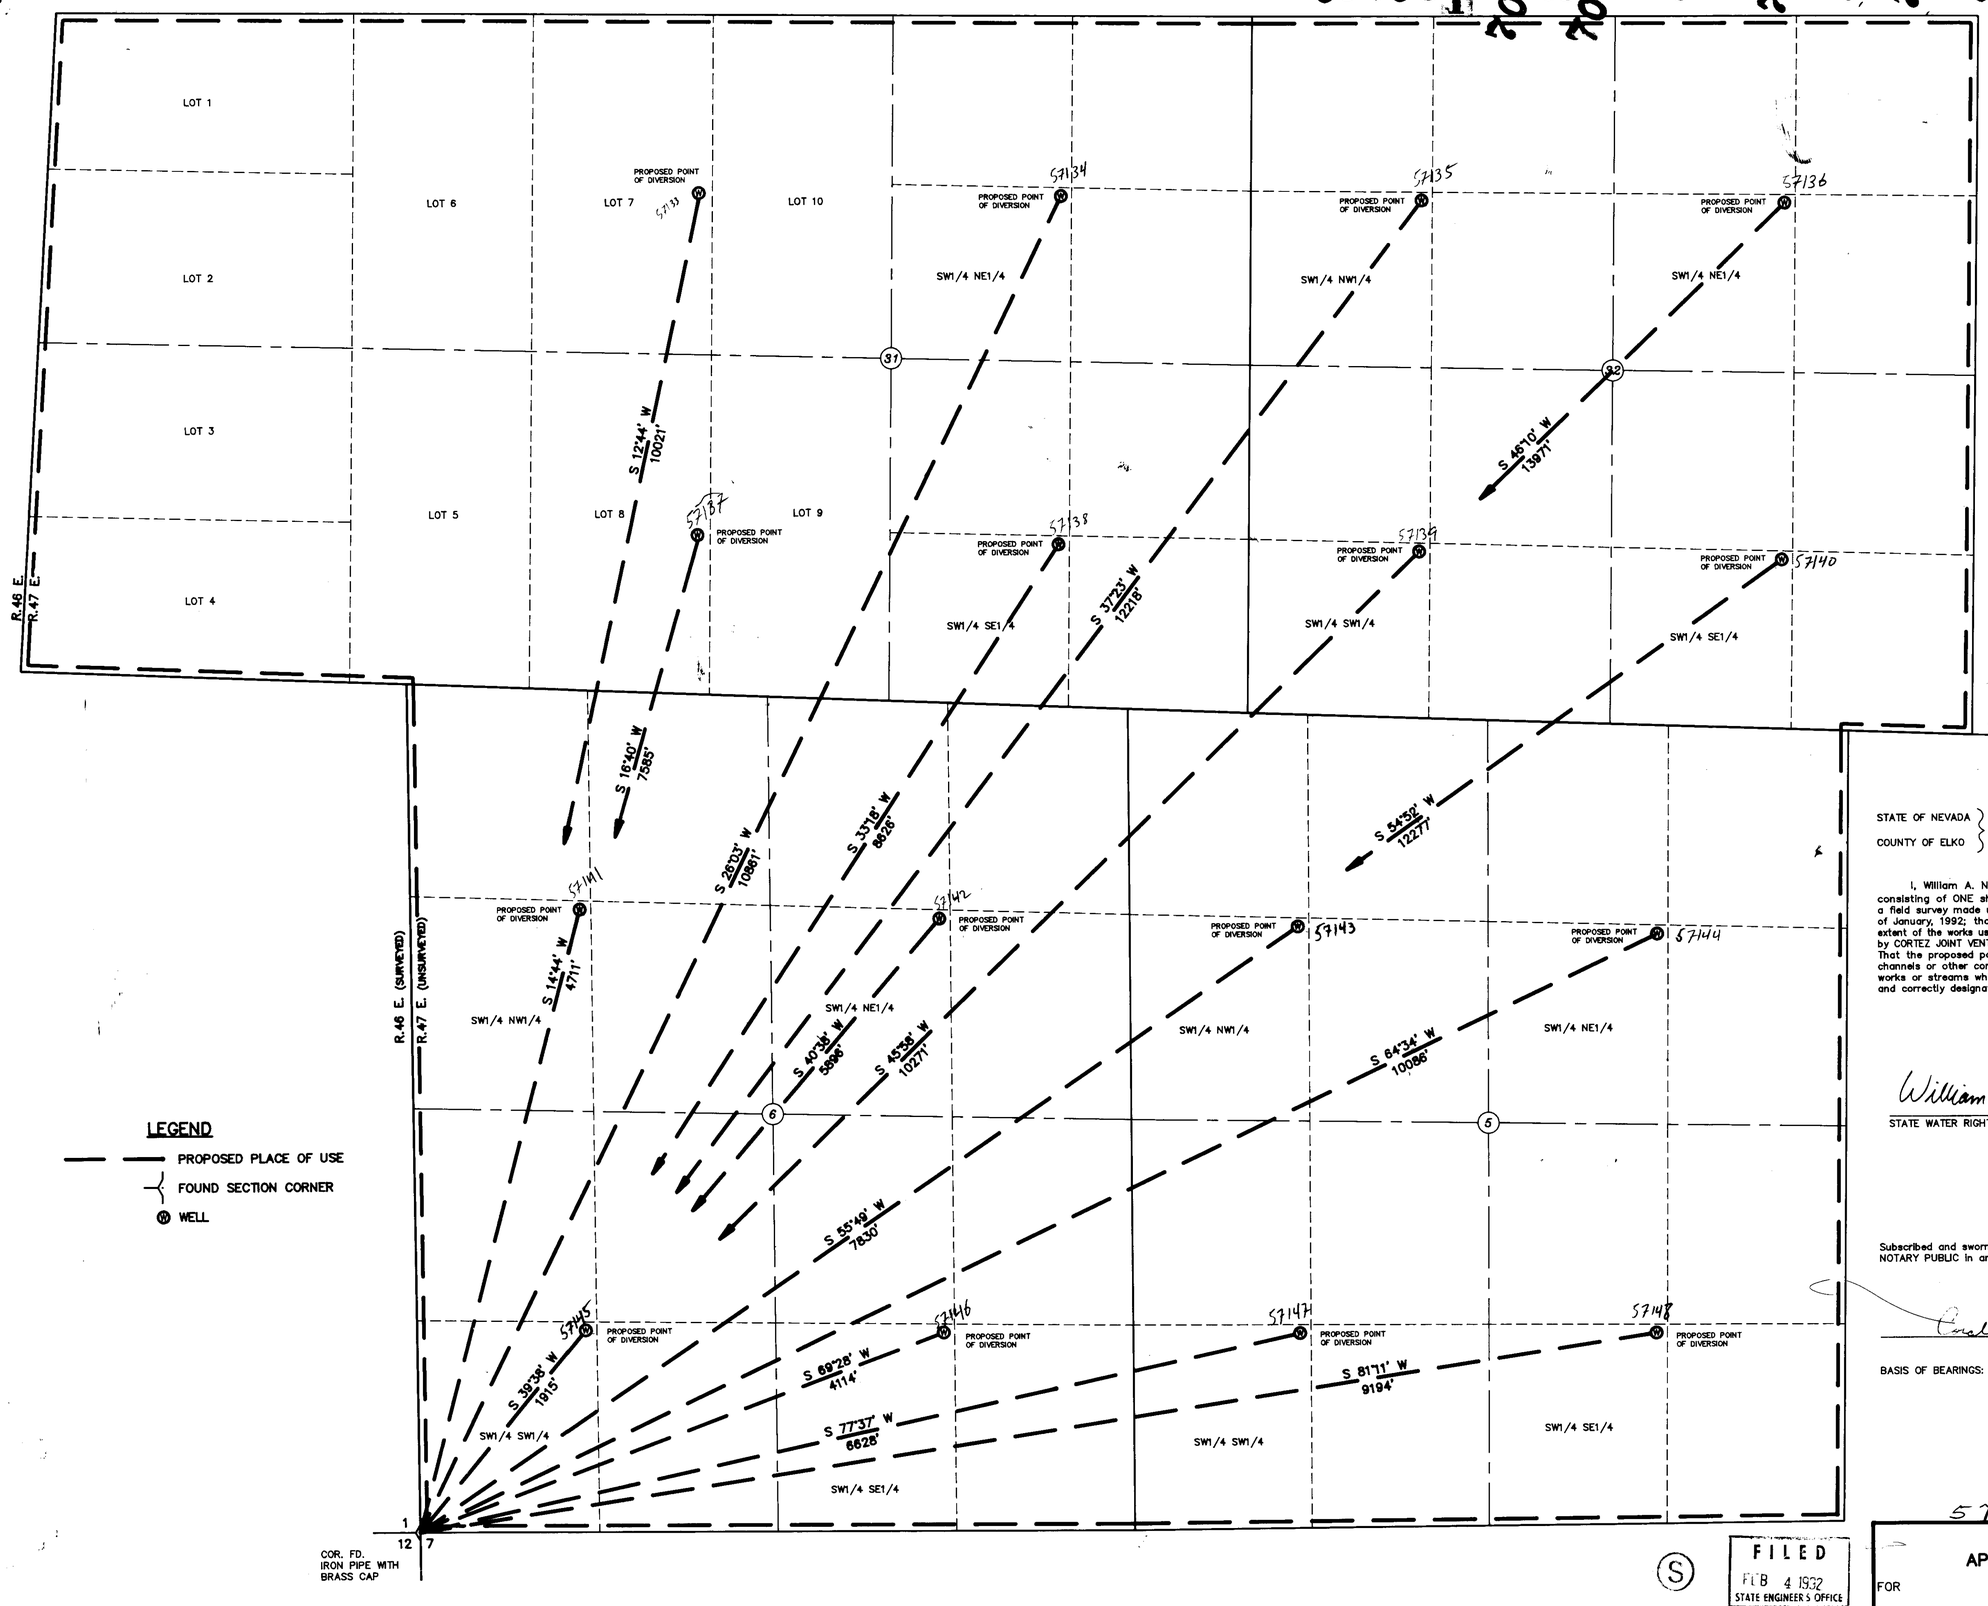

STATE OF NEVADA
COUNTY OF ELKO

I, William A. Nisbet, being first duly sworn, depose and say that this map, consisting of ONE sheet, has been correctly drawn to the designated scale from a field survey made under my supervision and direction, completed on the 27th day of January, 1992; that it truly and correctly represents the proposed location and extent of the works used to divert water from UNDERGROUND SOURCES in LANDER COUNTY by CORTEZ JOINT VENTURE for MINING, MILLING, DE-WATERING, AND DOMESTIC PURPOSES. That the proposed point of diversion, the approximate location and size of diverting channels or other conduit, the place of use, and the location and names of all other works or streams which are crossed by, or connected with the said works, are fully and correctly designated thereon.

PROFESSIONAL LAND SURVEYOR - STATE OF NEVADA
WILLIAM A. NISBET
2/5/92
No. 3805

William A. Nisbet
STATE WATER RIGHT SURVEYOR NO. 448

Subscribed and sworn to before me this 3 day of Feb., 1991.
NOTARY PUBLIC in and for ELKO COUNTY, NEVADA

Coralee Griswold

CORALEE GRISWOLD
Notary Public
State of Nevada
Elko County, Nevada
Appointment expires July 12, 1994

BASIS OF BEARINGS: MAGNETIC, Var. 16° E.

0 600 1200 1800
SCALE: 1"=600'

FILED
FEB 4 1992
STATE ENGINEER'S OFFICE

NO.	BY	DATE	DESCRIPTION	CHK'D	APP'D

REVISIONS

DRAWN BY PJS	APPROVED BY
JOB NO. 2088.001	DATE JANUARY 27, 1992

57133-48

MAP TO ACCOMPANY
APPLICATION TO APPROPRIATE WATER
FOR MINING, MILLING, DE-WATERING, AND DOMESTIC PURPOSES
BY CORTEZ JOINT VENTURE
FROM UNDERGROUND SOURCES
IN LANDER COUNTY

CHILTON Engineering and Surveying, LTD
421 Court Street
(702) 738-2121 Elko, Nevada 89801

W92009