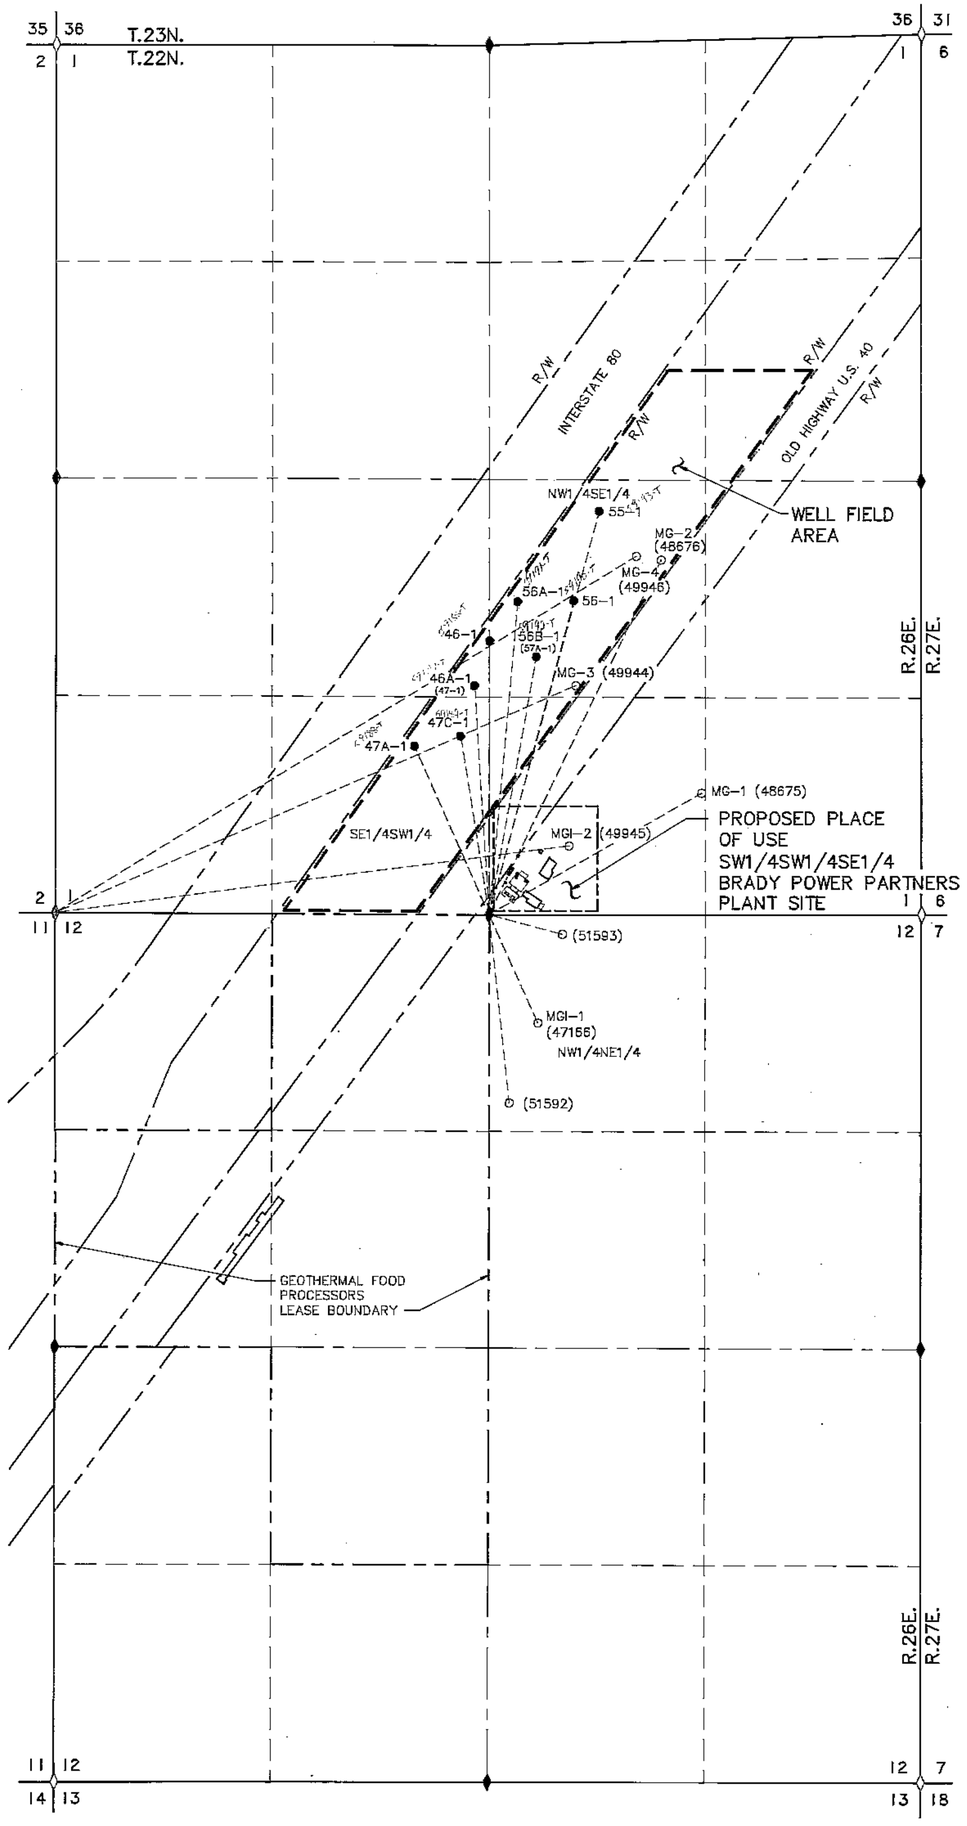

PROPOSED POINTS OF DIVERSION

APPLICATION NO.	WELL NAME	TIE	TO	PROPOSED PLACE OF USE
59193-T	55-1	S15°16'47"W – 2555.69'	S1/4 CORNER SECTION 1, T.22N., R.26E.	SW1/4SW1/4SE1/4 SECTION 1, T.22N., R.26E.
59194-T	56-1	S15°06'56"W – 1986.46'	S1/4 CORNER SECTION 1, T.22N., R.26E.	SW1/4SW1/4SE1/4 SECTION 1, T.22N., R.26E.
59191-T	56A-1	S05°12'55"W – 1919.80'	S1/4 CORNER SECTION 1, T.22N., R.26E.	SW1/4SW1/4SE1/4 SECTION 1, T.22N., R.26E.
59192-T	*56B-1	S10°23'04"W – 1600.57'	S1/4 CORNER SECTION 1, T.22N., R.26E.	SW1/4SW1/4SE1/4 SECTION 1, T.22N., R.26E.
59186-T	46-1	S00°07'W – 1672.25'	S1/4 CORNER SECTION 1, T.22N., R.26E.	SW1/4SW1/4SE1/4 SECTION 1, T.22N., R.26E.
59187-T	*46A-1	S03°41'32"E – 1402.16'	S1/4 CORNER SECTION 1, T.22N., R.26E.	SW1/4SW1/4SE1/4 SECTION 1, T.22N., R.26E.
59188-T	47A-1	S23°54'12"E – 1127.34'	S1/4 CORNER SECTION 1, T.22N., R.26E.	SW1/4SW1/4SE1/4 SECTION 1, T.22N., R.26E.
59189-T	47C-1	S09°07'48"E – 1105.36'	S1/4 CORNER SECTION 1, T.22N., R.26E.	SW1/4SW1/4SE1/4 SECTION 1, T.22N., R.26E.

* 56B-1 FORMERLY 57A-1, 46A-1 FORMERLY 47-1

EXISTING POINTS OF DIVERSION

PERMIT NO.	WELL NAME	TIE	TO	EXISTING PLACE OF USE
51593	——	N75°03'07"W – 465.73'	N1/4 CORNER SECTION 12, T.22N., R.26E.	N1/2NE1/4 SECTION 12, S1/2SE1/4 SECTION 1, T.22N., R.26E.
48675	MG-1	S60°15'W – 1500.00'	S1/4 CORNER SECTION 1, T.22N., R.26E.	SE1/4 SECTION 1, T.22N., R.26E.
48676	MG-2	S25°54'W – 2410.00'	S1/4 CORNER SECTION 1, T.22N., R.26E.	SE1/4 SECTION 1, T.22N., R.26E.
49944	MG-3	S66°26'21"W – 3474.23'	NW CORNER SECTION 12, T.22N., R.26E.	SW1/4NW1/4 SECTION 12, T.22N., R.26E.
49946	MG-4	S58°29'40"W – 4169.19'	NW CORNER SECTION 12, T.22N., R.26E.	SW1/4NW1/4 SECTION 12, T.22N., R.26E.
47166	MGI-1	N24°26'38"W – 724.95'	S1/4 CORNER SECTION 1, T.22N., R.26E.	SECTION 12, T.22N., R.26E.
49945	MGI-2	S82°35'39"W – 3171.06'	NW CORNER SECTION 12, T.22N., R.26E.	SW1/4NW1/4 SECTION 12, T.22N., R.26E.
51592	——	N06°11'13"W – 1156.77'	N1/4 CORNER SECTION 12, T.22N., R.26E.	N1/2NE1/4 SECTION 12, S1/2SE1/4 SECTION 1, T.22N., R.26E.

STATE OF NEVADA
COUNTY OF WASHOE } SS

I, THOMAS A. FOOTE, BEING FIRST DULY SWORN DEPOSE AND SAY THAT THIS MAP, CONSISTING OF 1 SHEET, HAS BEEN CORRECTLY DRAWN TO THE DESIGNATED SCALE FROM FIELD NOTES OF A SURVEY MADE UNDER MY SUPERVISION AND DIRECTION, ON THE 8TH DAY OF AUGUST, 1991. THAT IT TRULY AND CORRECTLY REPRESENTS THE PROPOSED LOCATION AND EXTENT OF THE WORKS USED TO DIVERT WATER FROM AN UNDERGROUND SOURCE IN CHURCHILL COUNTY BY BRADY POWER PARTNERS FOR INDUSTRIAL AND DOMESTIC PURPOSES, THAT THE EXISTING AND PROPOSED POINTS OF DIVERSION, THE EXISTING AND PROPOSED PLACE OF USE AND THE LOCATION AND NAMES OF ALL THE WORKS WHICH WILL CROSS OR CONNECT WITH THE PROPOSED WORKS, AND THE BOUNDARY OF ALL LANDS, SHOWING BY 40 ACRE SUBDIVISIONS THE AREAS PROPOSED FOR INDUSTRIAL AND DOMESTIC USES ARE SHOWN HEREON.

THOMAS A. FOOTE — 594
STATE WATER RIGHT SURVEYOR

PROFESSIONAL LAND SURVEYOR — THOMAS A. FOOTE — STATE OF NEVADA — No 3736 — 2/19/92

SUBSCRIBED AND SWORN TO BEFORE ME THIS 19th DAY OF February, 1992, NOTARY PUBLIC IN AND FOR WASHOE COUNTY, NEVADA.

RAE ANN LOVING
Notary Public - State of Nevada
Appointment Recorded In Washoe County
MY APPOINTMENT EXPIRES APR. 21, 1993

NOTARY PUBLIC

BASIS OF BEARINGS

PROPOSED

SOUTH LINE OF SE1/4 SECTION 1, T.22N., R.26E., M.D.M. N89°59'W PER BLM TOWNSHIP PLAT OF DEPENDENT RESURVEY DATED JANUARY 5, 1978.

EXISTING

APPLICATION MAPS

LEGEND

- ● PROPOSED POINT OF DIVERSION
- ○ EXISTING PERMIT
- ◊ FOUND SECTION CORNER – BLM BRASS CAP
- ◆ FOUND 1/4 CORNER – BLM BRASS CAP

N

0 500 1000 1500 2000
SCALE: 1"=500'

FILED
MAR 12 1992
STATE ENGINEER'S OFFICE

MAP TO ACCOMPANY
APPLICATIONS TO CHANGE POINT OF DIVERSION AND PLACE OF USE
FOR
INDUSTRIAL AND DOMESTIC (GEOTHERMAL POWER) BY
BRADY POWER PARTNERS
FROM AN UNDERGROUND SOURCE

DATE: FEB. 1992	Kennedy/Jenks Consultants	JOB NO.: 927001
DRAWN BY: TMM	5190 Neil Road Suite 300	DWG. NO.: 92016
CHK'D BY: TAF	(702) 827-7900 Reno, Nevada 89502	SHEET 1 OF 1

EXHIBIT "A"