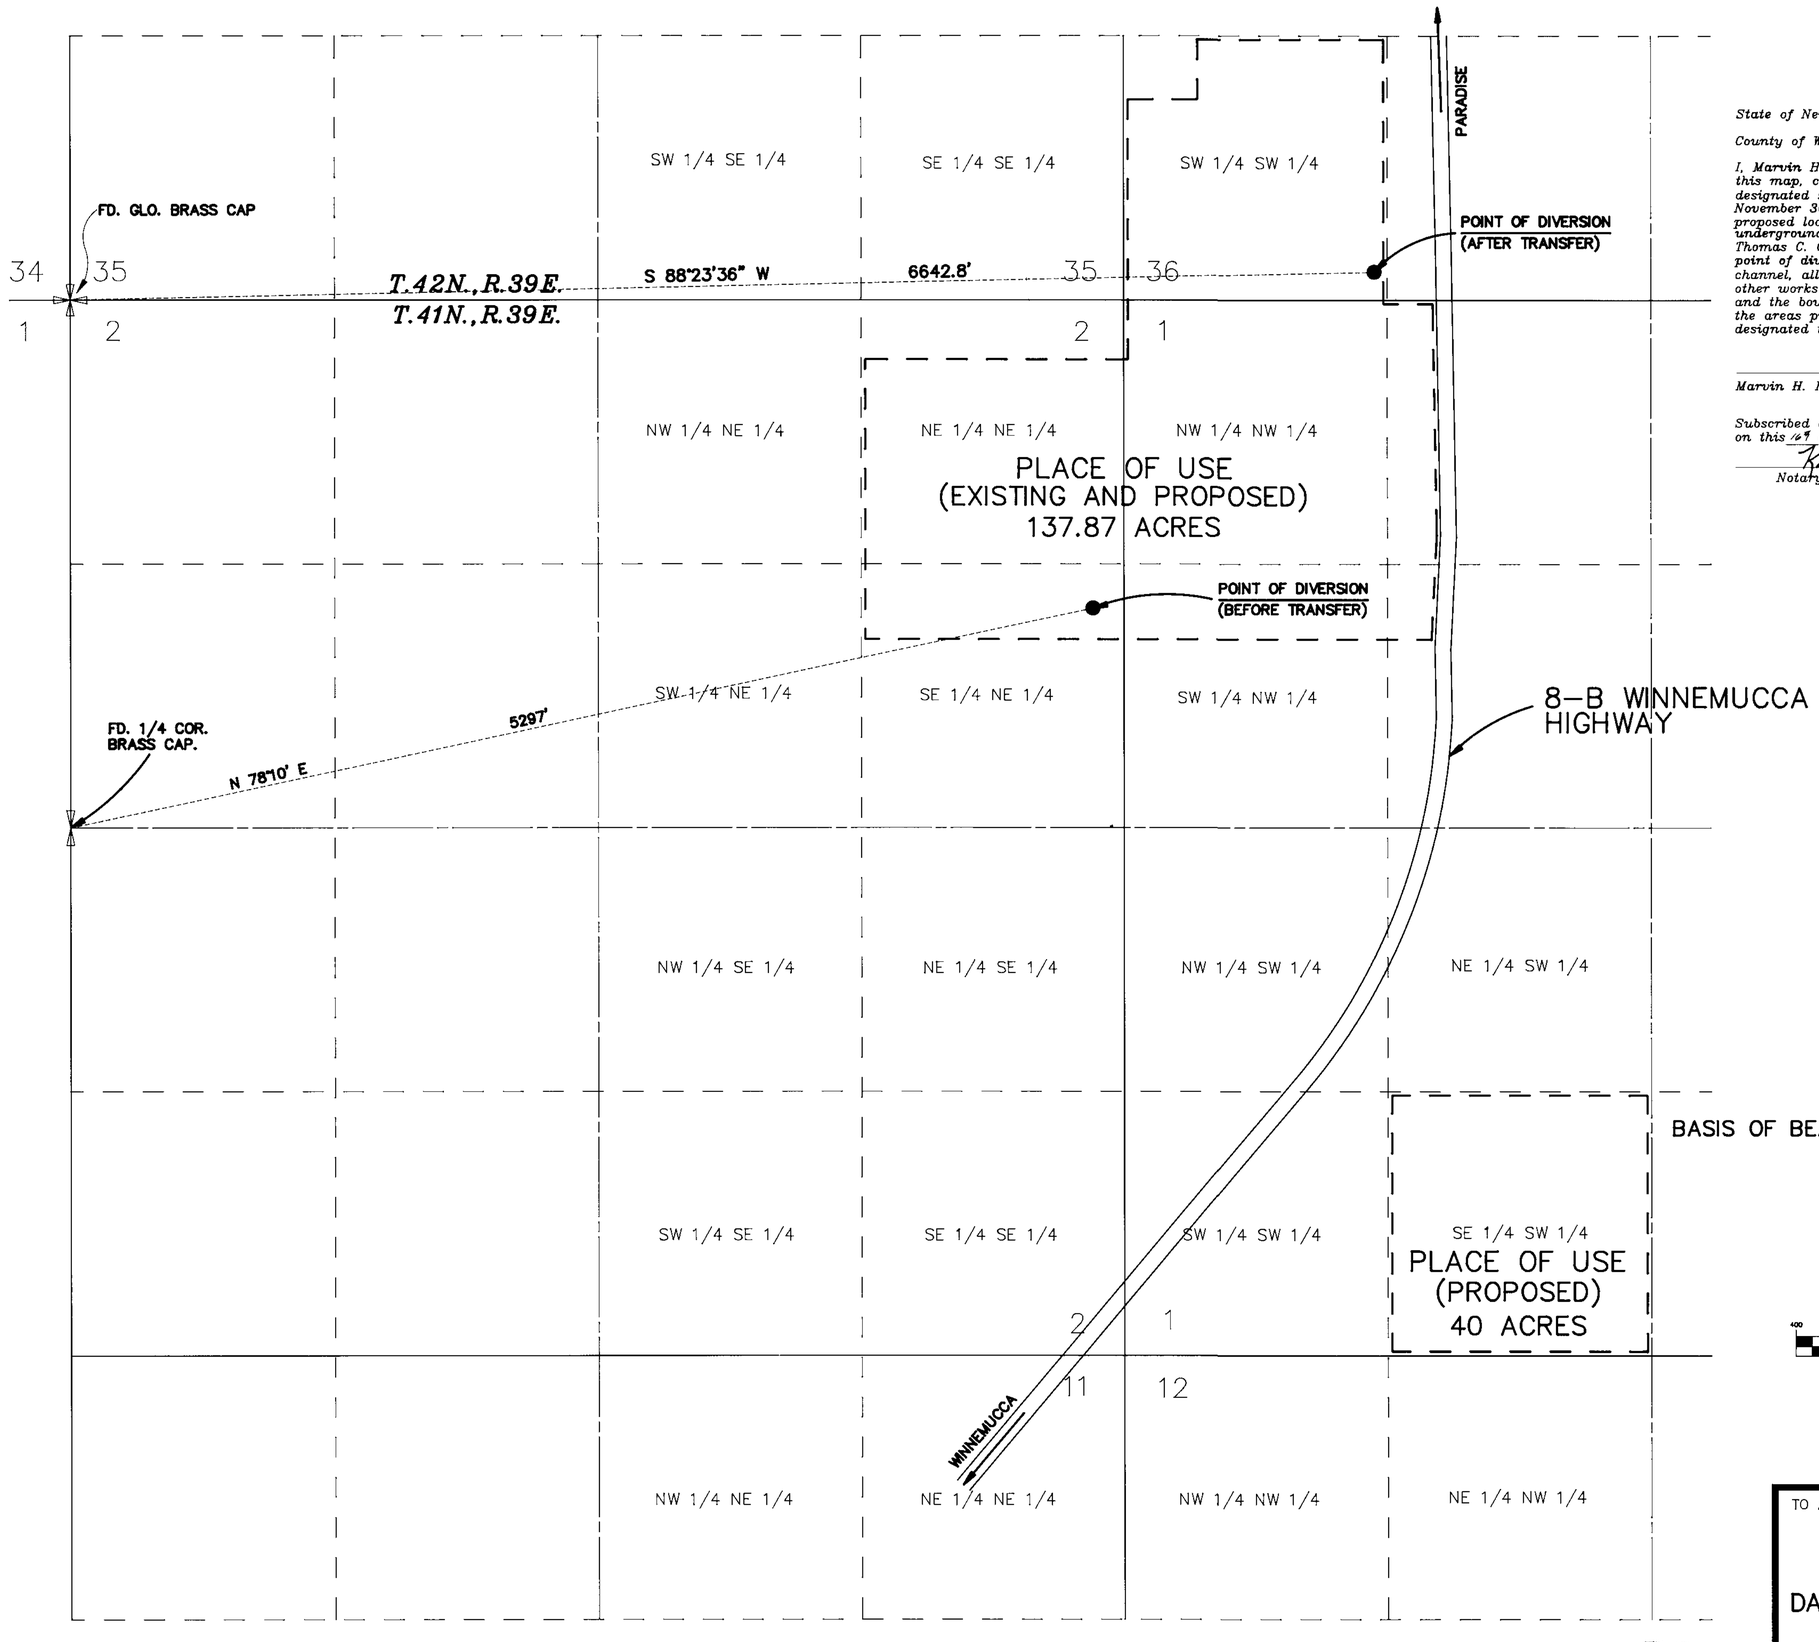

State of Nevada
S.S.
County of Washoe

I, Marvin H. Hamrick, being first duly sworn, depose and say that this map, consisting of one sheet, has been correctly drawn to the designated scale from a survey made under my supervision on November 30, 1991; that it truly and correctly represents the proposed location and extent of works used to divert water from underground sources in Humboldt County, Nevada by David J. and Thomas C. Cassinelli for irrigation purposes. That the proposed point of diversion, the approximate location and size of the diverting channel, all reservoirs or basins, the location and names of all other works which will cross or connect with the proposed works, and the boundary of all lands, showing by 40-acre subdivisions the areas proposed to be irrigated, are fully and correctly designated thereon.

Marvin H. Hamrick

Marvin H. Hamrick, State Wtr. Rt. Surveyor No. 6[illegible]

Subscribed and sworn before me, a Notary Public on this 27 day of March 1992.

Notary Public

BASIS OF BEARINGS: MAGNETIC VARIATION 17°30'

GRAPHIC SCALE

400 0 200 400 800 1600

(IN FEET)
1 inch = 400 ft.

FILED
JUN 17 1992
STATE ENGINEER'S OFFICE

TO ACCOMPANY APPLICATION TO CHANGE POINT OF DIVERSION
AND PLACE OF USE OF WATER FOR IRRIGATION
APPLIED FOR UNDER APPLICATION NO. 53852

DAVID J. & THOMAS C. CASSINELLI

FROM UNDERGROUND SOURCES
HUMBOLDT COUNTY – NEVADA

E.P. OSGOOD, STATE WTR. RT. SURVEYOR NO. 294

57324