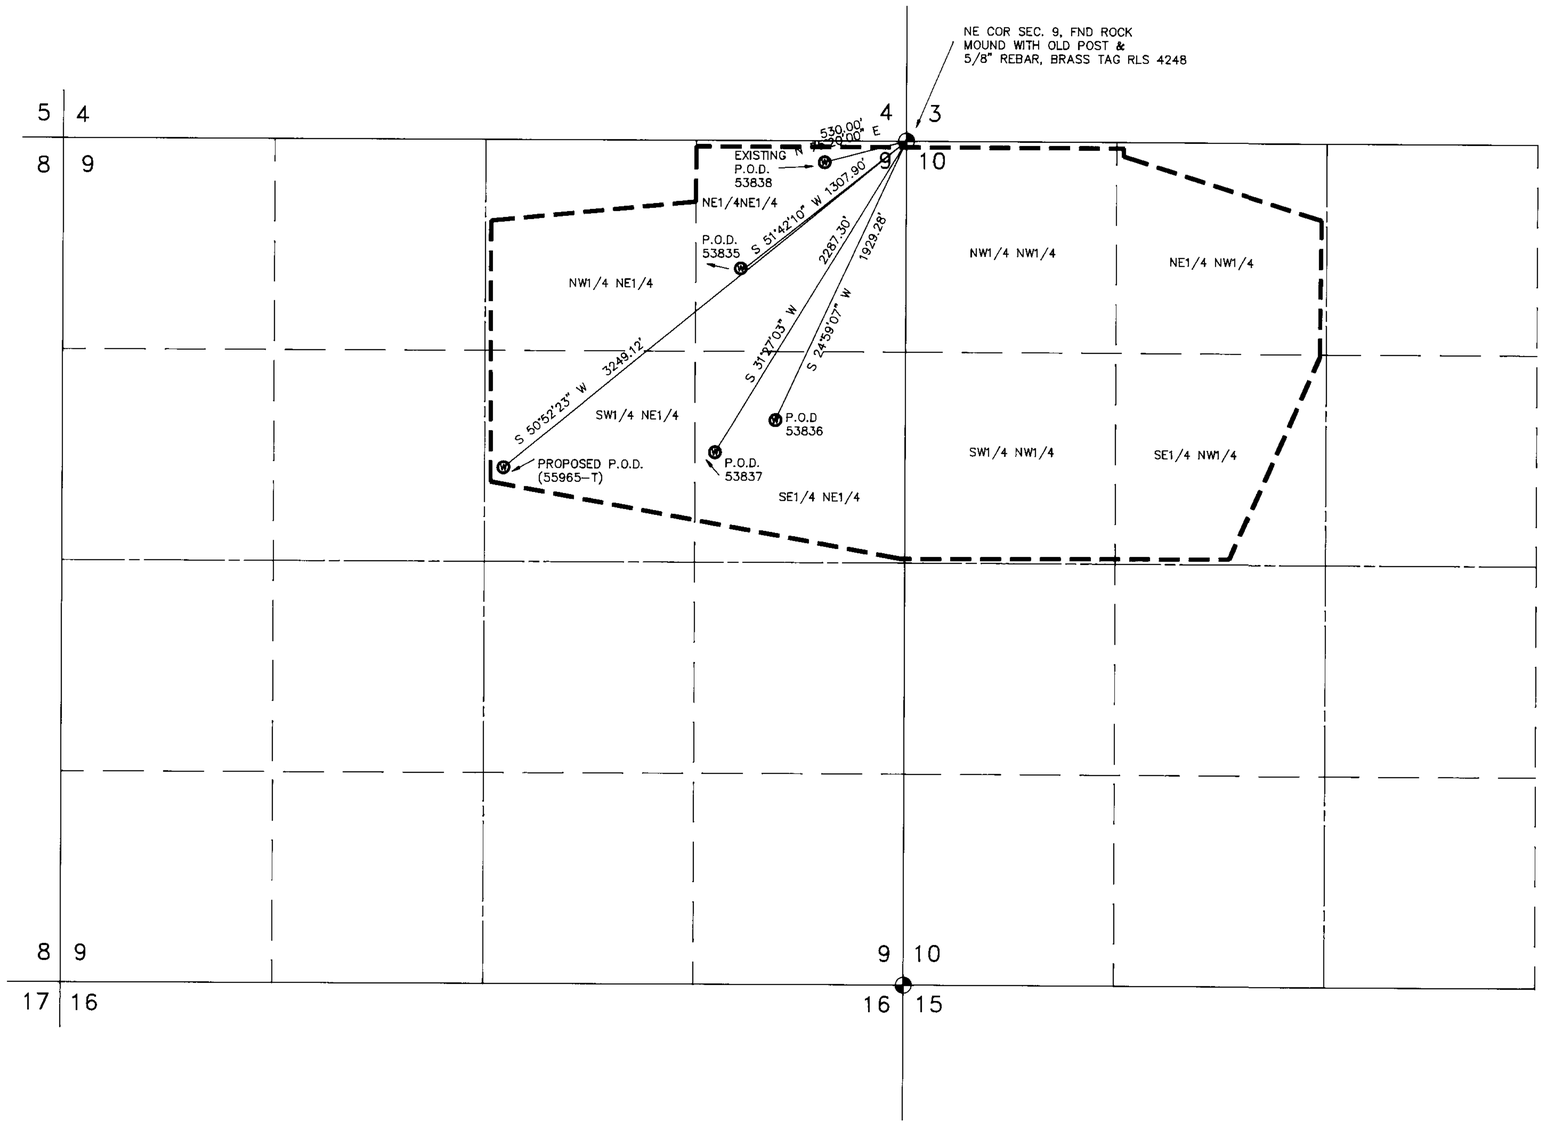

N

STATE OF NEVADA

COUNTY OF LYON

I, BRUCE L. RICE, BEING FIRST DULY SWORN, DEPOSE AND SAY THAT THIS MAP, CONSISTING OF 1 SHEET HAS BEEN CORRECTLY DRAWN TO THE DESIGNATED SCALE FROM FIELD NOTES OF A SURVEY MADE UNDER MY SUPERVISION MARCH, 1992 THAT IT TRULY AND CORRECTLY REPRESENTS THE PROPOSED LOCATION AND EXTENT OF THE WORKS USED TO DIVERT WATER FROM AN UNDERGROUND SOURCE IN LYON COUNTY BY SMITH VALLEY CATTLE FEEDERS, A CALIFORNIA GENERAL PARTNERSHIP. THAT THE PROPOSED POINT OF DIVERSION, THE APPROXIMATE LOCATION AND SIZE OF THE DIVERTING CHANNEL, ALL RESERVOIRS OR BASINS, THE LOCATION AND NAMES OF ALL OTHER WORKS WHICH WILL CROSS OR CONNECT WITH THE PROPOSED WORKS, AND THE BOUNDARY OF ALL LANDS, SHOWING BY 40-ACRE SUBDIVISIONS THE AREAS PROPOSED TO BE IRRIGATED, ARE FULLY AND CORRECTLY DESIGNATED THEREON.

PROFESSIONAL LAND SURVEYOR, STATE OF NEVADA
BRUCE L. RICE
No. 4248

SUBSCRIBED AND SWORN TO BEFORE ME THIS 18th DAY OF March, 1992
NOTARY PUBLIC IN AND FOR LYON COUNTY, NEVADA. Margaret K. Heim

MARGARET K. HEIM
Notary Public - State of Nevada
Appointment Recorded in Lyon County
MY APPOINTMENT EXPIRES NOV. 12, 1994

BASIS OF BEARING:
SOLAR OBSERVATION

GRAPHIC SCALE

500 0 250 500 1000 2000

(IN FEET)
1 inch = 500 ft.

SECTIONS 9 & 10, T. 11 N., R. 24 E., M.D.B & M.

EXISTING & PROPOSED PLACE OF USE - - - - - - - - - - - -

57362

MAP
TO ACCOMPANY APPLICATION TO CHANGE THE POINT OF DIVERSION OF APPLICATION 53838
FOR: COMMERCIAL & DOMESTIC
FROM: UNDERGROUND
BY: SMITH VALLEY CATTLE FEEDERS, A CALIFORNIA GENERAL PARTNERSHIP

RICE ENGINEERING, INC.
CIVIL ENGINEERING AND SURVEYING
P.O. BOX 130, 2298 HWAY 208, SMITH, NV 89430
(702) 465-2489

FILED
MAR 30 1992
STATE ENGINEER'S OFFICE

'92 MAR 30 P4:53
STATE ENGINEER

57362