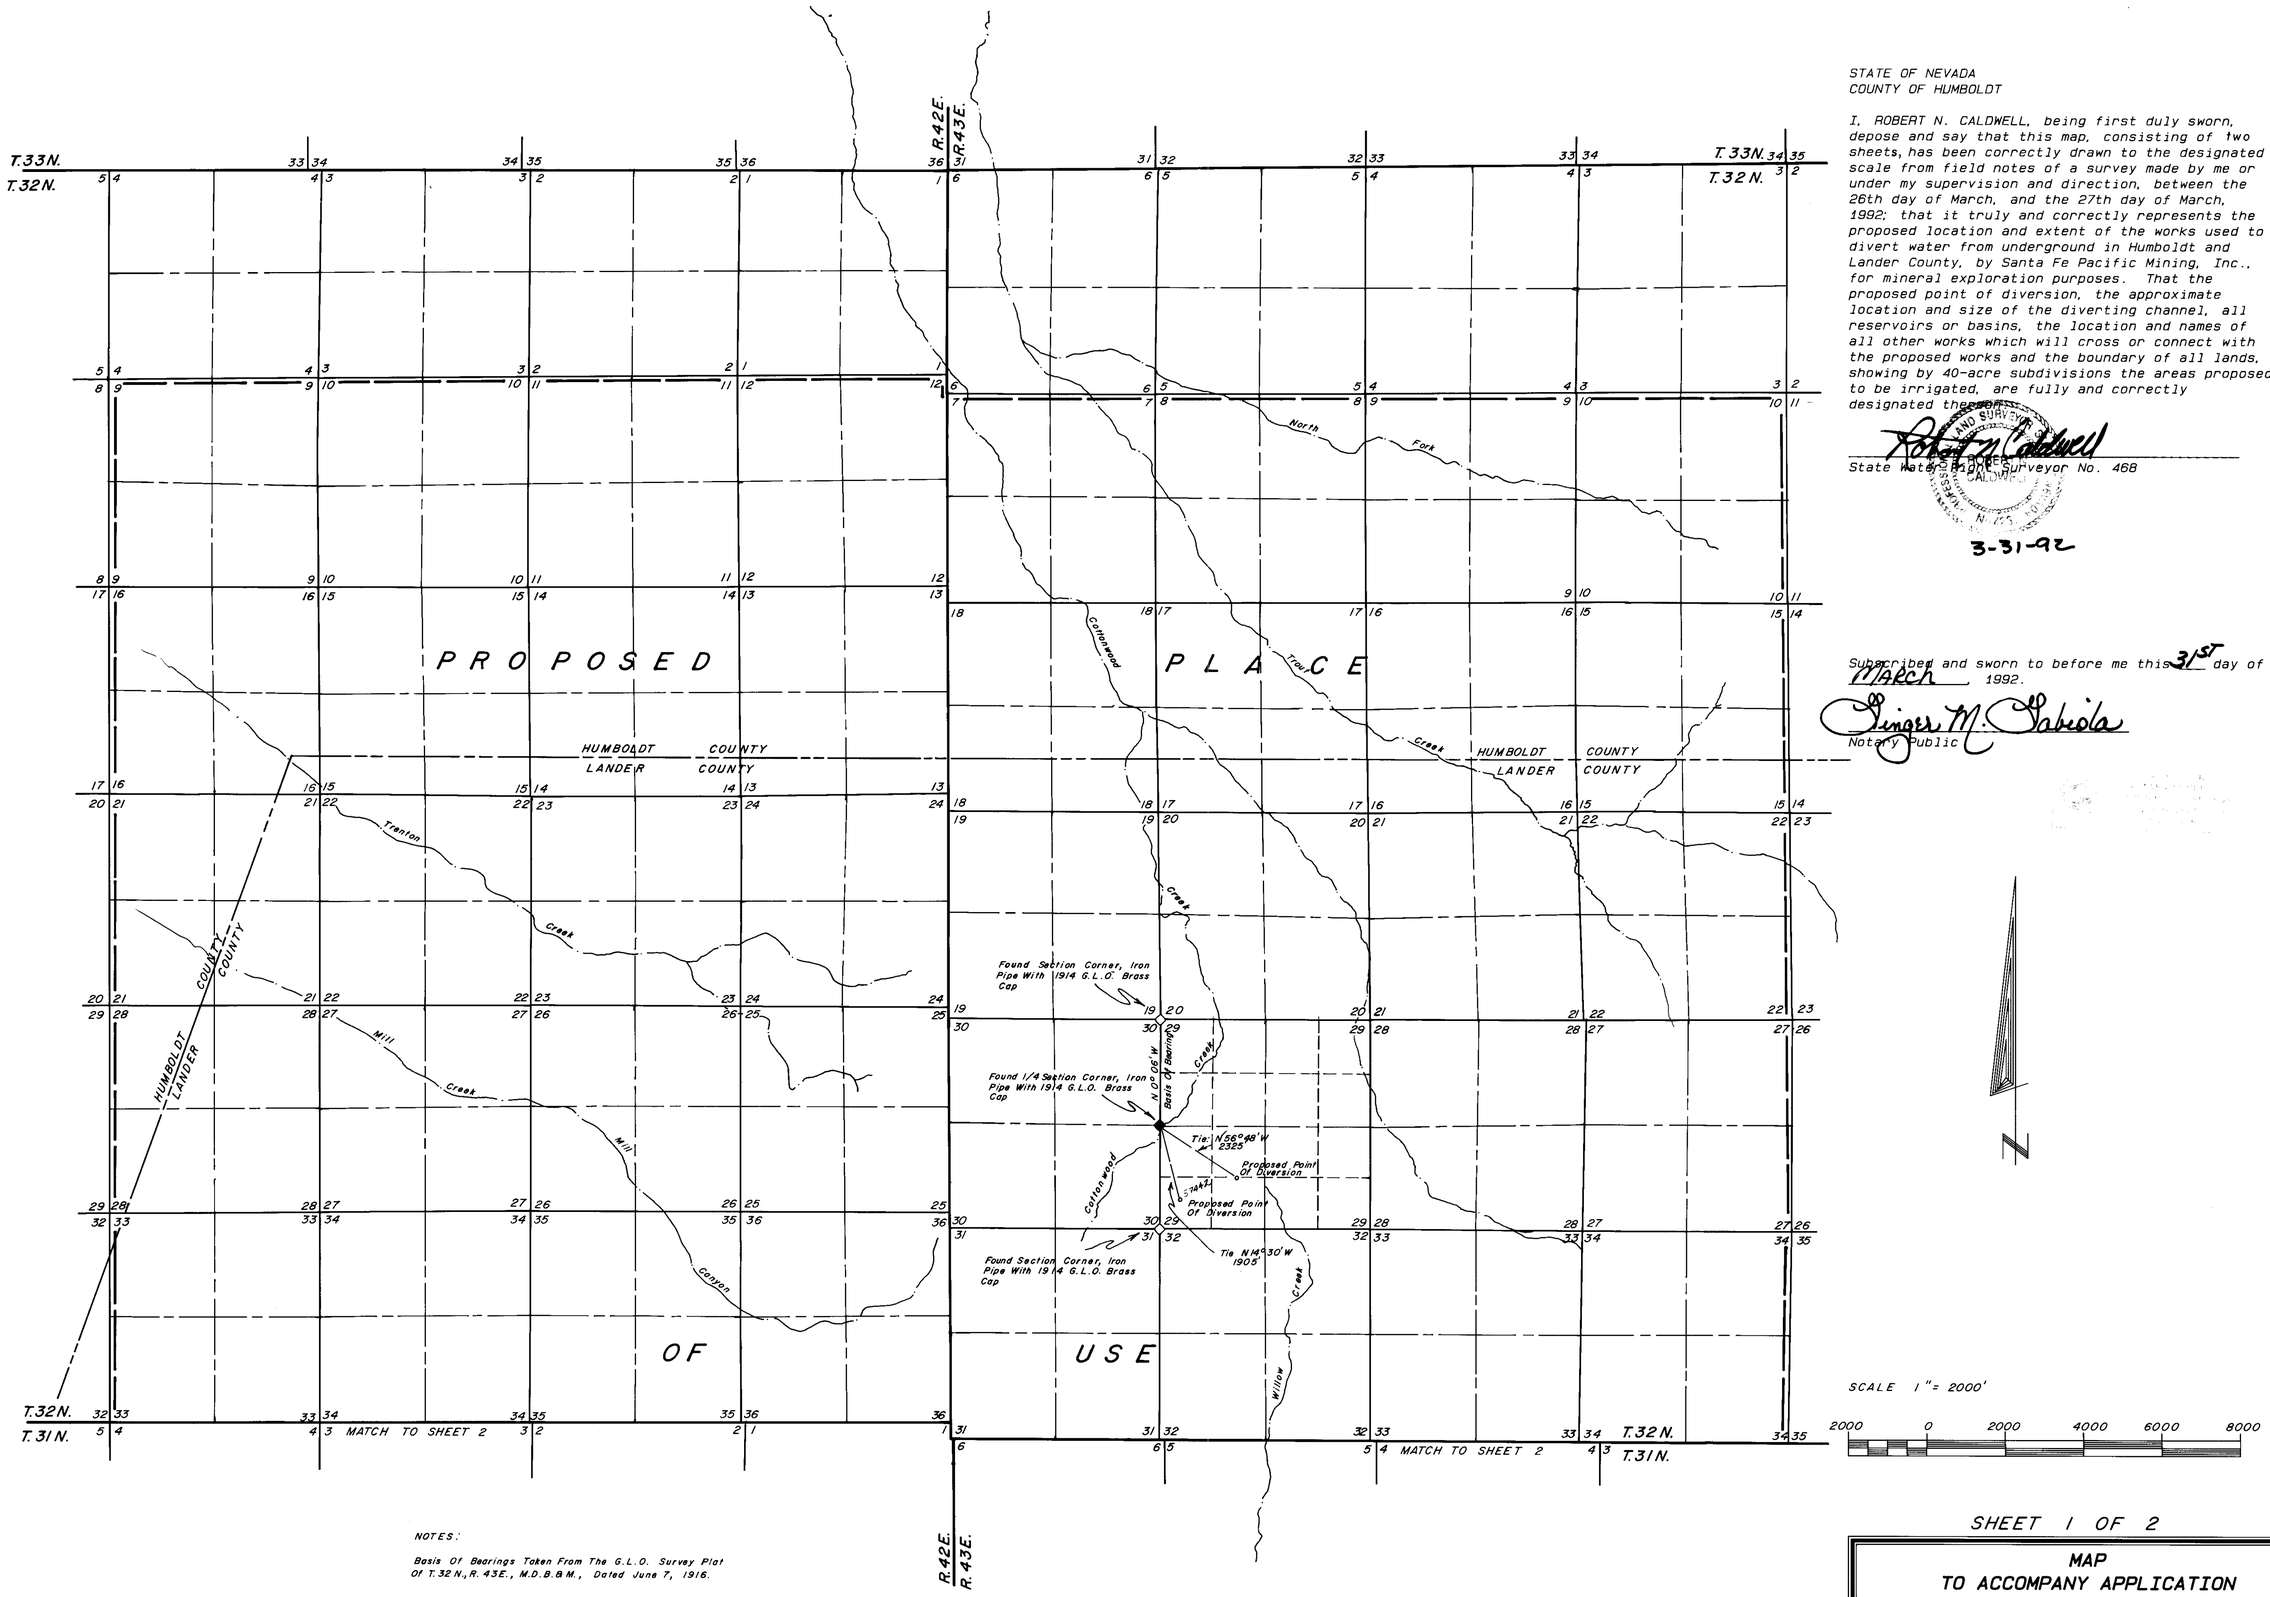

STATE OF NEVADA
COUNTY OF HUMBOLDT

I, ROBERT N. CALDWELL, being first duly sworn, depose and say that this map, consisting of two sheets, has been correctly drawn to the designated scale from field notes of a survey made by me or under my supervision and direction, between the 26th day of March, and the 27th day of March, 1992; that it truly and correctly represents the proposed location and extent of the works used to divert water from underground in Humboldt and Lander County, by Santa Fe Pacific Mining, Inc., for mineral exploration purposes. That the proposed point of diversion, the approximate location and size of the diverting channel, all reservoirs or basins, the location and names of all other works which will cross or connect with the proposed works and the boundary of all lands, showing by 40-acre subdivisions the areas proposed to be irrigated, are fully and correctly designated thereon.

Robert N. Caldwell
State Water Right Surveyor No. 468

3-31-92

Subscribed and sworn to before me this 31st day of March 1992.

Ginger M. Sabiola
Notary Public

NOTES:

Basis Of Bearings Taken From The G.L.O. Survey Plat Of T.32N., R.43E., M.D.B.&M., Dated June 7, 1916.

FILED
APR 16 1992
STATE ENGINEER'S OFFICE

92 APR 16 PM 3:37
STATE ENGINEER

Desert-Mountain Inc.
Land and Water Right Surveyors
146 West Second Street
Winnemucca, Nevada 89445
(702) 623-4414

SHEET 1 OF 2

MAP
TO ACCOMPANY APPLICATION
TO APPROPRIATE WATER
FOR MINERAL EXPLORATION PURPOSES

BY SANTA FE PACIFIC MINING, INC.

FROM AN UNDERGROUND SOURCE
IN HUMBOLDT & LANDER COUNTY, NEVADA

78738 57442

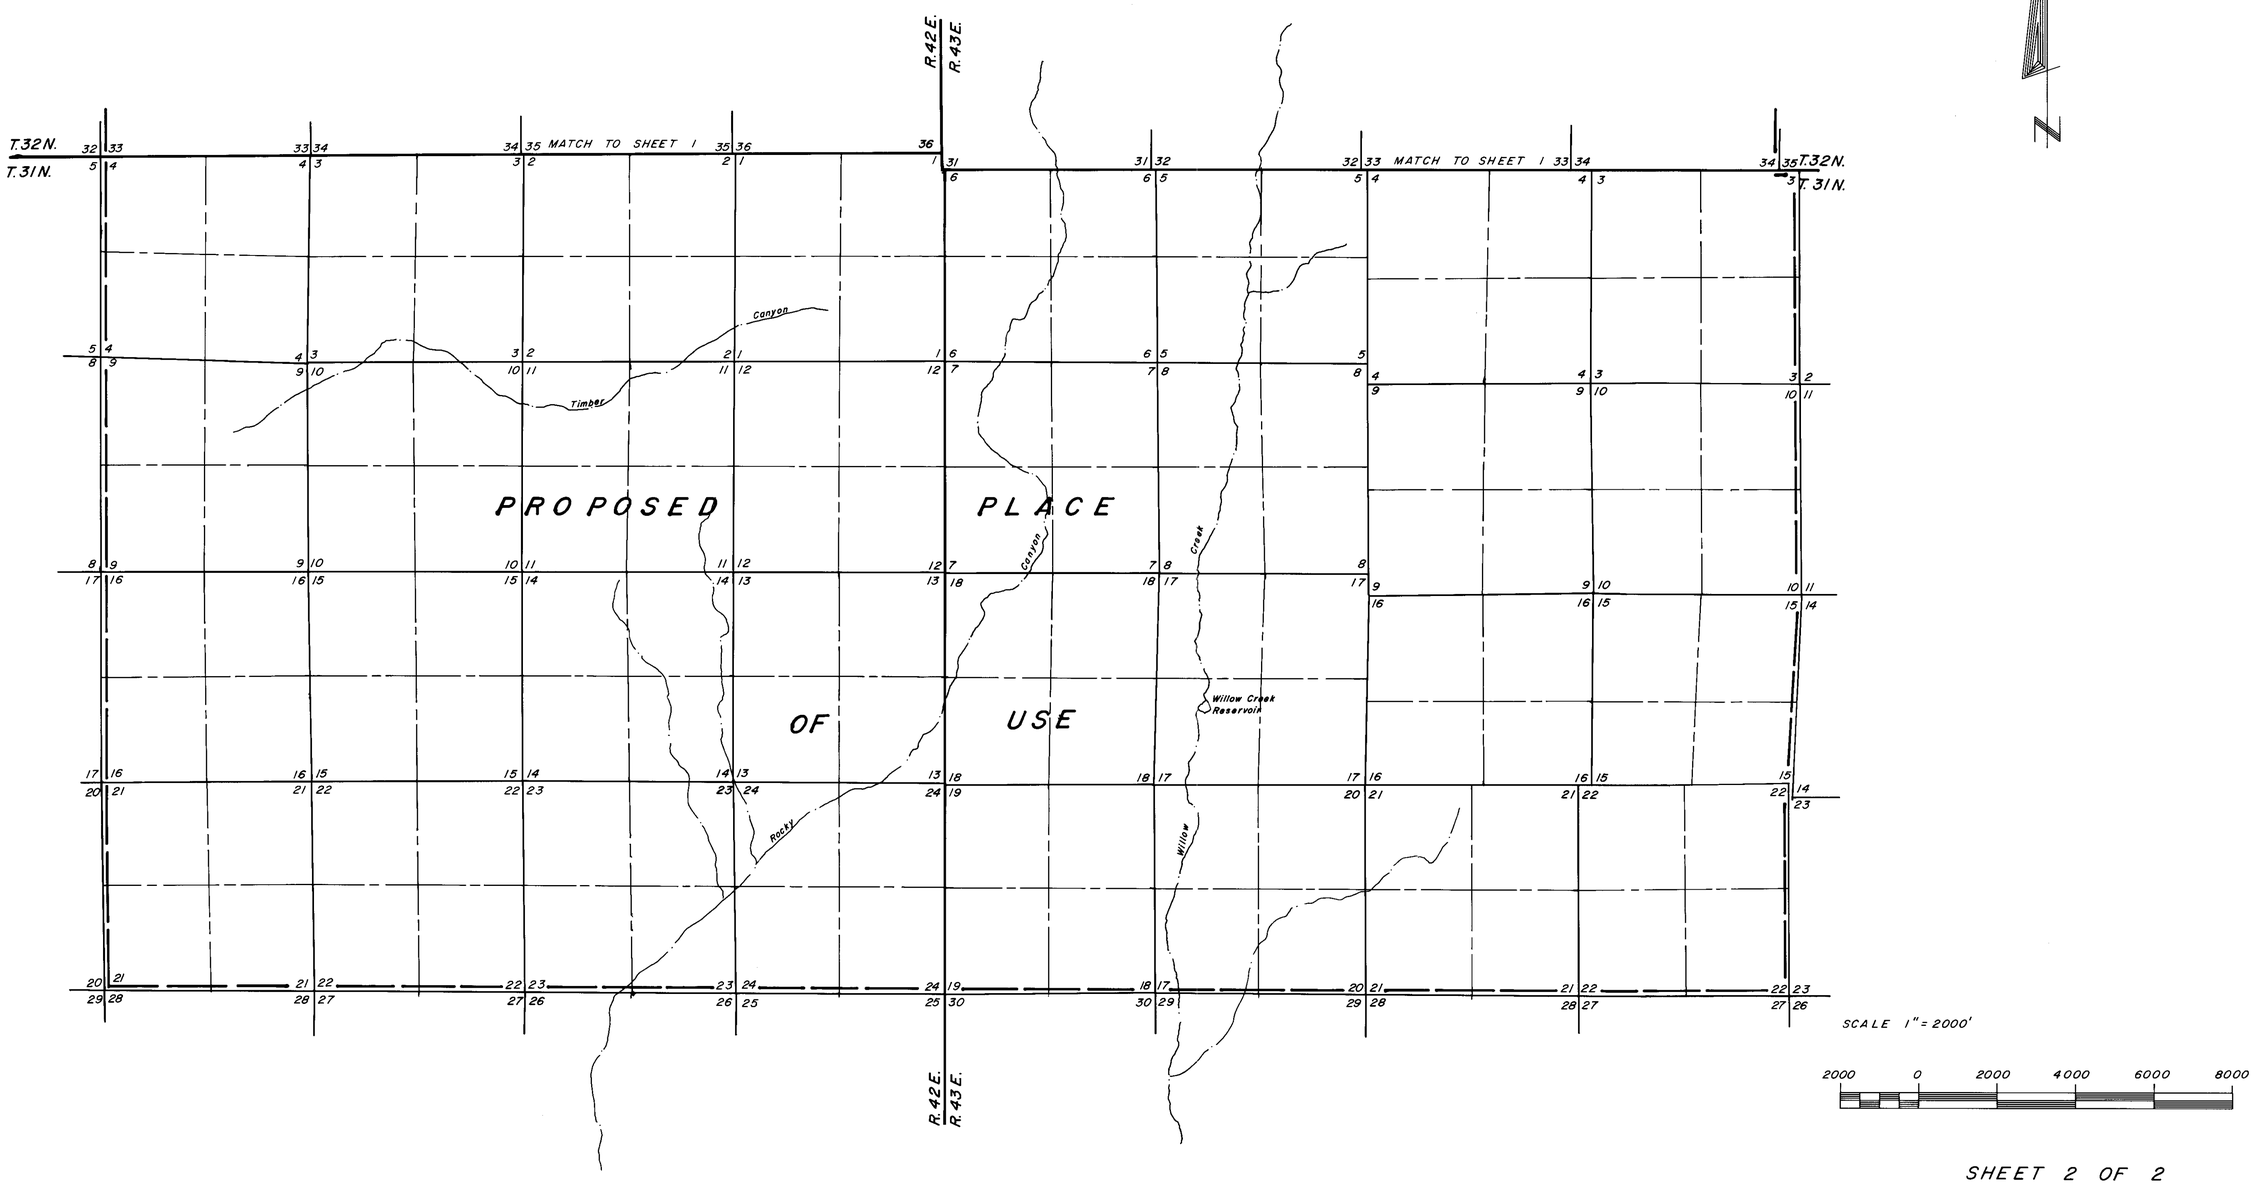

SHEET 2 OF 2

Robert M Caldwell

3-31-92

FILED
APR 16 1992
STATE ENGINEER'S OFFICE

Desert-Mountain Inc.
Land and Water Right Surveyors
146 West Second Street
Winnemucca, Nevada 89445
(702) 623-4414

MAP
TO ACCOMPANY APPLICATION
TO APPROPRIATE WATER
FOR MINERAL EXPLORATION PURPOSES

BY SANTA FE PACIFIC MINING, INC.

FROM AN UNDERGROUND SOURCE
IN HUMBOLDT & LANDER COUNTY, NEVADA

80849 78738 57442