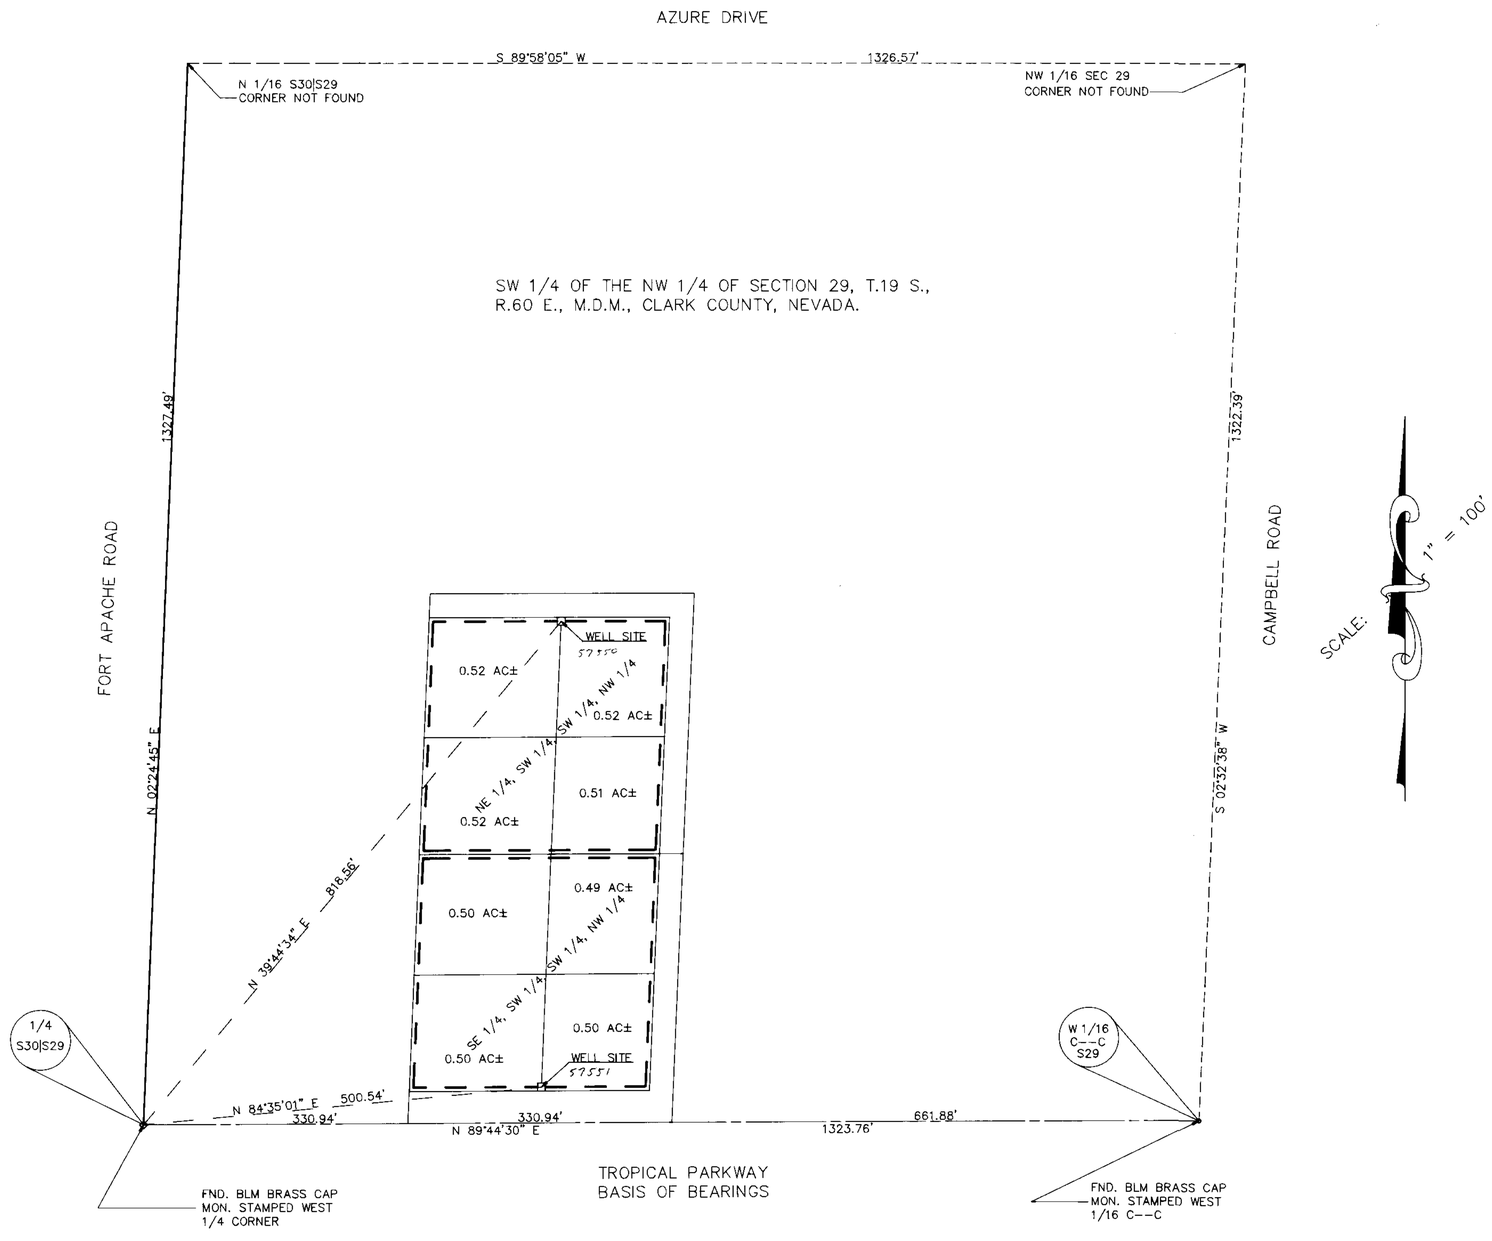

SCALE: 1" = 100'

AFFIDAVIT

STATE OF NEVADA }
COUNTY OF CLARK } S.S.

I DONALD W. MAXFIELD, BEING FIRST DULY SWORN, DEPOSE AND SAY THAT THIS MAP, CONSISTING OF ONE SHEET, HAS BEEN CORRECTLY DRAWN TO THE DESIGNATED SCALE, FROM FIELD NOTES OF A SURVEY MADE BY ME (OR UNDER MY SUPERVISION AND DIRECTION) ON THE 13th DAY OF MARCH 1992, THAT IT TRULY AND ACURATELY REPRESENTS THE LOCATION AND EXTENT OF THE WORKS USED TO DIVERT WATER FROM THE LAS VEGAS ARTESIAN BASIN, IN CLARK COUNTY, BY STUART APOLLO FOR QUASI-MUNICIPAL (DOMESTIC) USE, THAT THE PROPOSED POINT OF DIVERSION AND THE BOUNDARY OF ALL LANDS, ARE FULLY AND CORRECTLY DESIGNATED THEREON.

Donald W. Maxfield — 4-28-92
DONALD W. MAXFIELD — DATE
STATE WATER RIGHT SURVEYOR NO. 864

PROFESSIONAL ENGINEER · STATE OF NEVADA · DONALD W. MAXFIELD · CIVIL · NO. 6753

SUBSCRIBED AND SWORN BEFORE ME THIS 28th DAY OF April 1992

Donna L. George 4-28-92
DONNA L. GEORGE
NOTARY PUBLIC IN AND FOR SAID COUNTY AND STATE
MY APPOINTMENT EXPIRES JULY 30, 1995.

DONNA L. GEORGE · NOTARY PUBLIC · NEVADA · CLARK COUNTY · My appt. exp. July 30, 1995

BASIS OF BEARINGS

THE TWO FOUND MONUMENTS ALONG TROPICAL PARKWAY SHOWN WITH A BEARING BETWEEN THEM OF N 89°44'30" E ON A PARCEL MAP RECORDED IN FILE 64 PAGE 73 ON FILE IN THE CLARK COUNTY NEVADA RECORDERS OFFICE, WAS USED AS THE BASIS OF BEARINGS FOR THIS MAP.

GRAPHIC SCALE

100 0 50 100 200 400

(IN FEET)
1 inch = 100 ft.

57550-51

CADFILE: APOLOWM1

FILED
APR 30 1992
STATE ENGINEER'S OFFICE

MAP TO ACCOMPANY

APPLICATIONS TO APPROPRIATE WATER
FOR QUASI-MUNICIPAL (DOMESTIC) USE

BY: STUART APOLLO

FROM: LAS VEGAS ARTESIAN BASIN, CLARK COUNTY, NEVADA

57551 57550