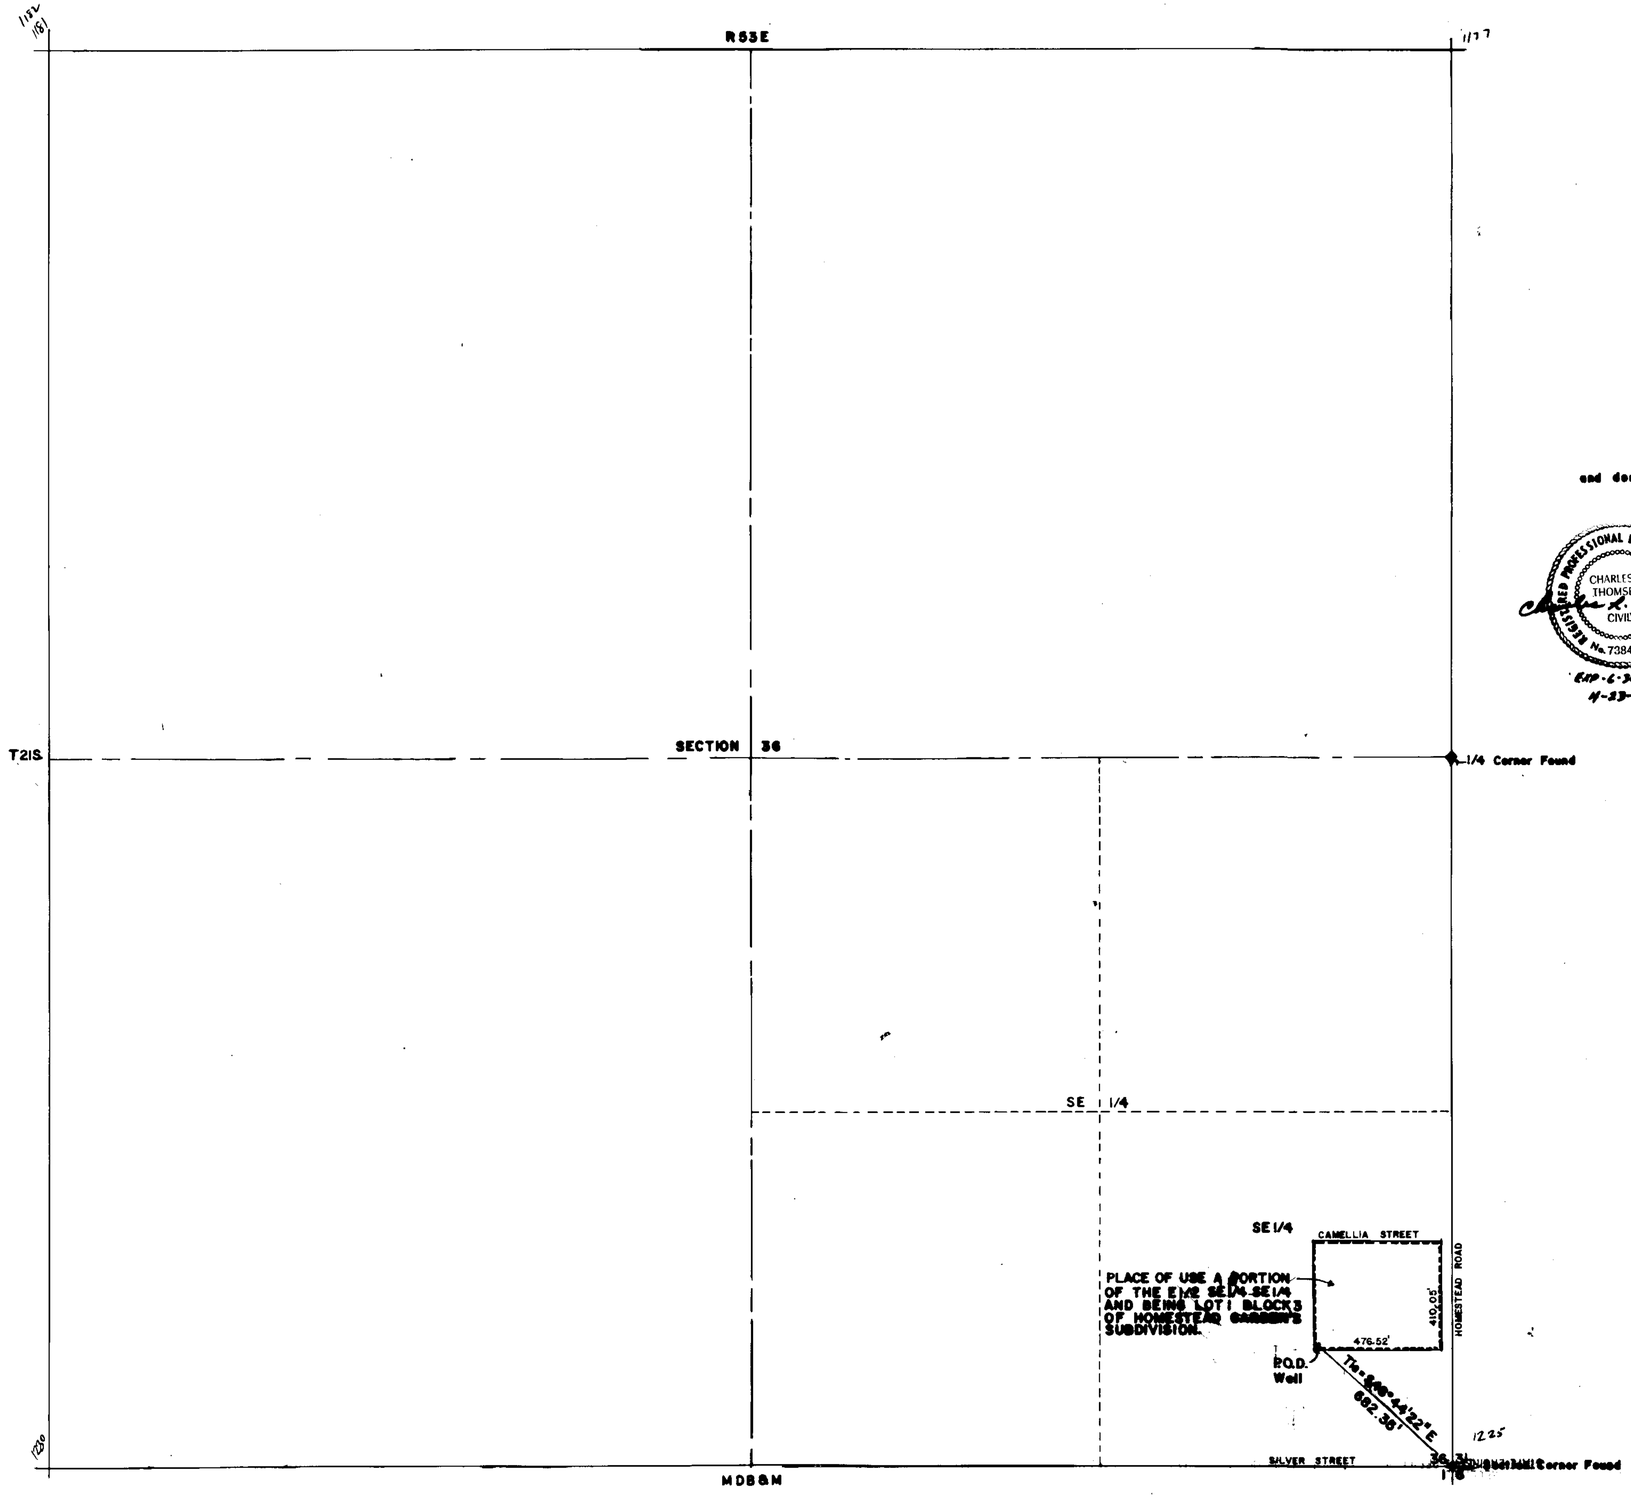

N

BASIS OF BEARING

N0° 49' W being the East line of Section 36, T21S, R53E, MDB&M per Homestead Garden's Subdivision Sheet 2 of 2 - File No. 16540 Nye County Records.

SURVEYORS STATEMENT

STATE OF NEVADA,)
) ss
COUNTY OF NYE)

I, CHARLES L. THOMSEN, being first duly sworn, depose and say this Map consisting of one sheet, has been drawn to the designated scale from field notes of a survey under my supervision and direction on April 22, 1992 ; that it truly and correctly represents the proposed location and extent of the works used to divert water from an underground source in NYE County by Carlton Enterprises, Inc. for commercial and domestic purposes. That the proposed point of diversion and place of use is shown thereon. The place of use is marked by heavy dashed lines.

Charles L. Thomsen
STATE WATER RIGHT SURVEYOR

REGISTERED PROFESSIONAL ENGINEER STATE OF NEVADA
CHARLES L. THOMSEN
CIVIL
No. 7384

EXP-6-30-1992
4-23-1992

ACKNOWLEDGEMENT

STATE OF NEVADA)
) SS
COUNTY OF Nye)

Sworn to and subscribed to this 29th day of April 1992

NOTARY PUBLIC
STATE OF NEVADA
County of Nye
Judith Eulee Fielan
My Appointment Expires Sept. 28, 1995

NOTARY PUBLIC
Judith E Fielan

SCALE 1" = 300 feet

0 300 600 900 1200

FILED
JUL 14 1992
STATE ENGINEER'S OFFICE

57605

MAP

TO ACCOMPANY APPLICATION TO APPROPRIATE WATER FOR COMMERCIAL AND DOMESTIC PURPOSES BY CARLTON ENTERPRISES, INC.

FROM UNDERGROUND SOURCES

Charles L. Thomsen — Water Right Surveyor

57605