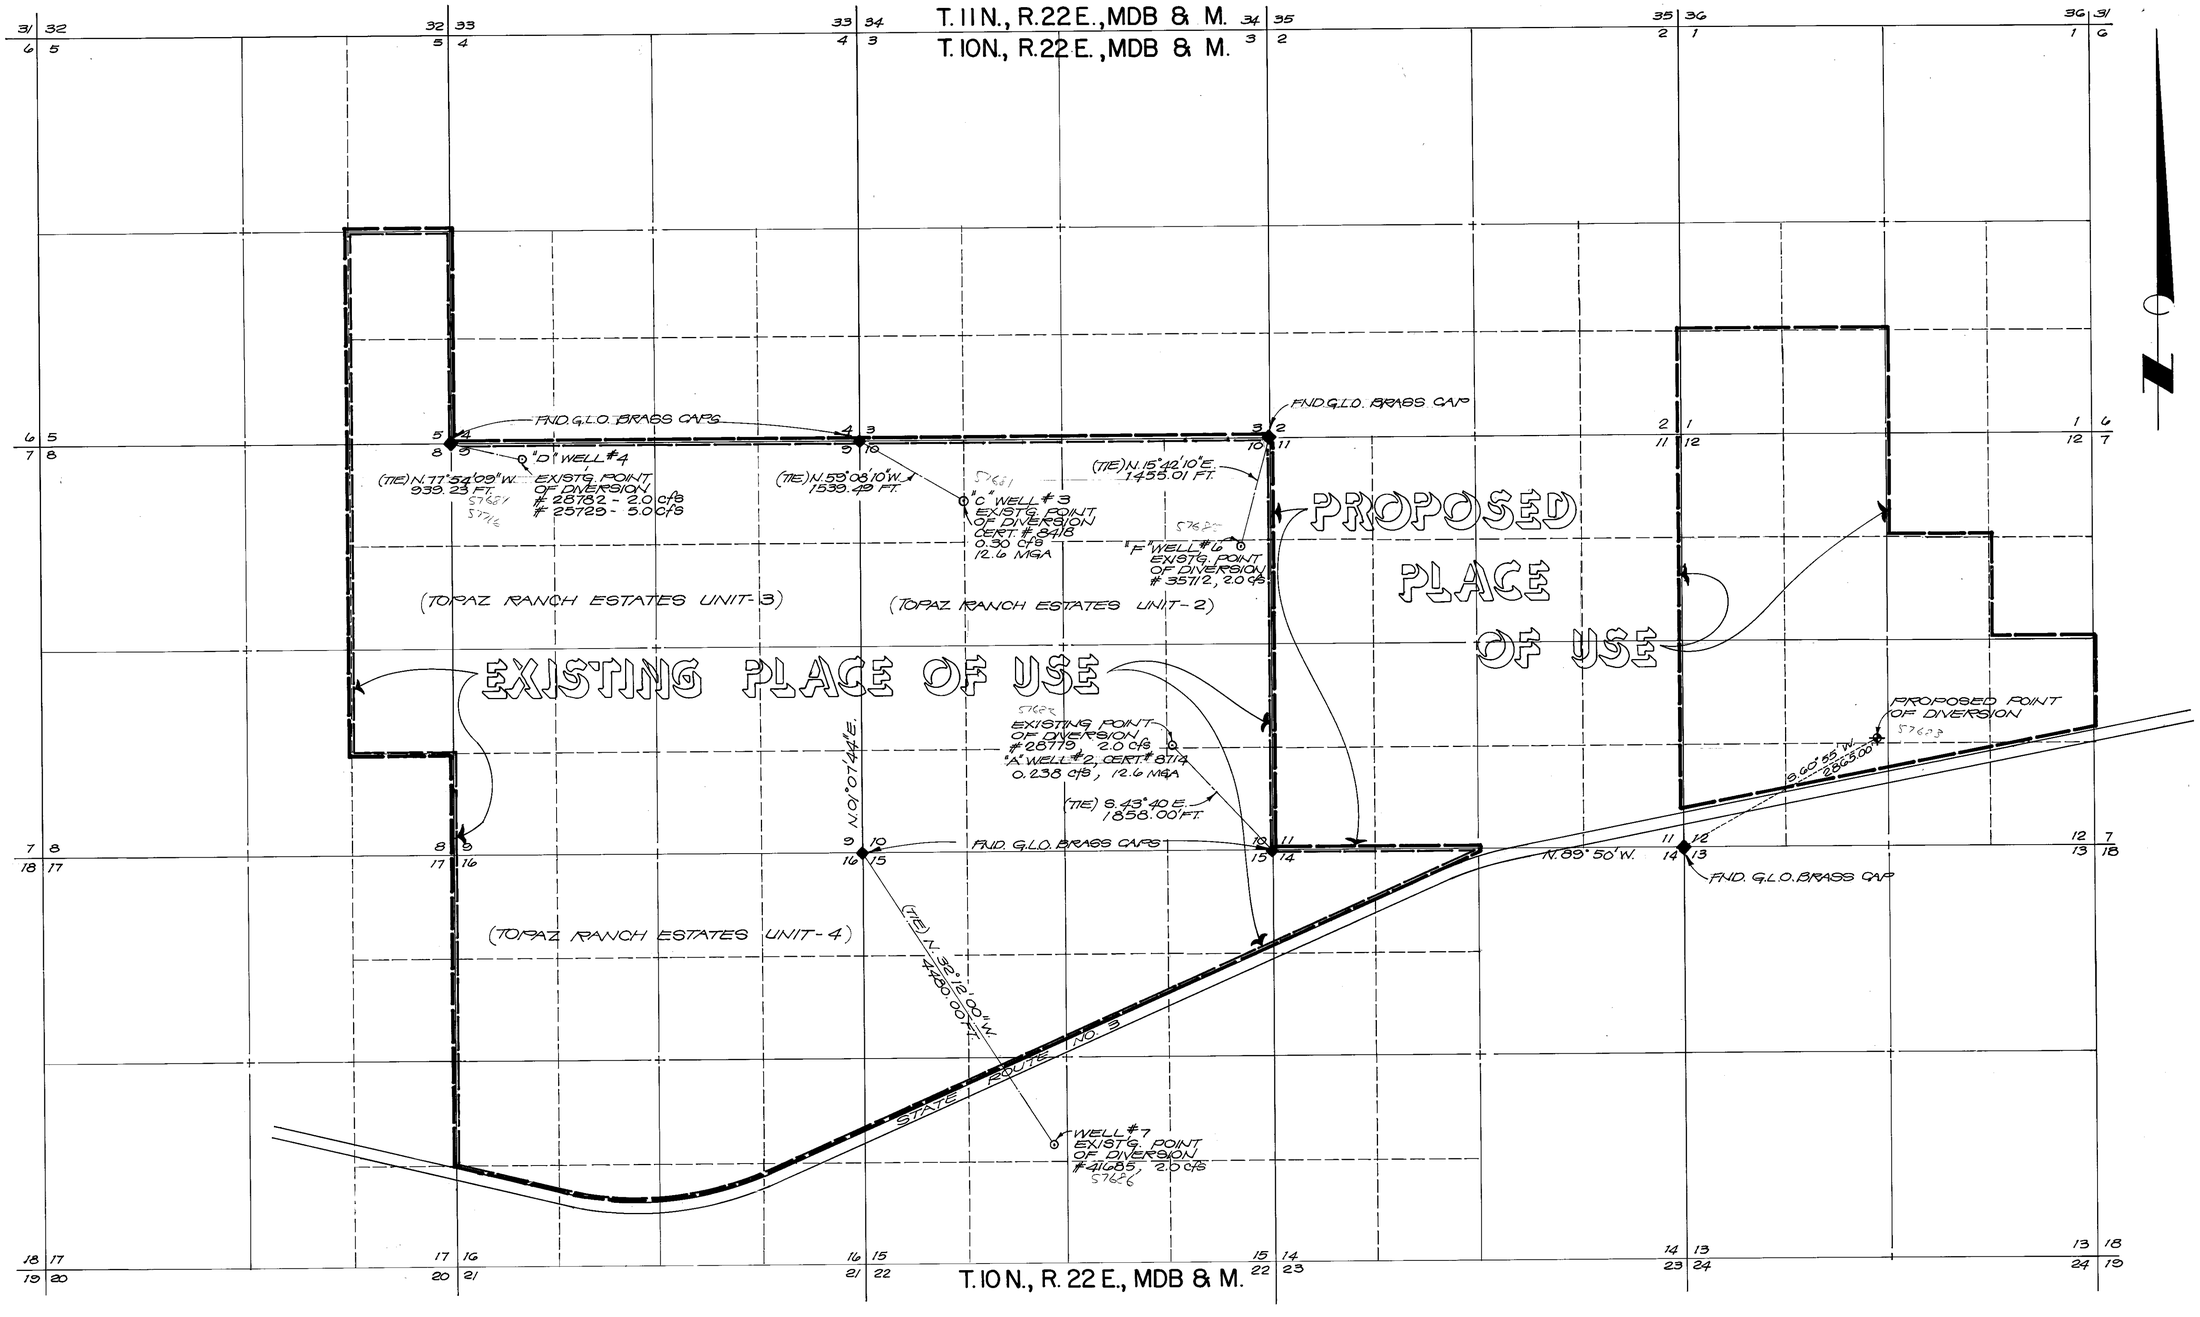

BASIS OF BEARINGS:

WEST LINE OF SW.¼, SEC. 10, T. 10 N., R. 22 E., M.D.B. & M. (ie N.01°07'44"E.)

0 500 1000 2000 3000 4000 5000

SCALE: 1" = 1000'

STATE OF NEVADA
COUNTY OF WASHOE } S.S.

I, ROY H. HIBDON, BEING FIRST DULY SWORN, DO HERBY DEPOSE AND SAY THAT THIS MAP, CONSISTING OF ONE SHEET, HAS BEEN CORRECTLY DRAWN TO THE DESIGNATED SCALE FROM INFORMATION GATHERED BY ME OR UNDER MY SUPERVISION AND DIRECTION BETWEEN THE 15th, DAY OF APRIL AND THE 5th, DAY OF MAY 1992, THAT IT TRULY AND ACCURATELY REPRESENTS THE PROPOSED LOCATION & EXTENT OF WORKS OF THE PLACE OF USE OF WATER, HERETOFORE APPROPRIATED UNDER APPLICATIONS 25729, 28782, 35712, 41685, & CERTIFICATES 8418 & 8714, FROM AN UNDERGROUND SOURCE IN DOUGLAS CO., NEVADA, BY THE TOPAZ MUTUAL COMPANY, INC., FOR QUASI-MUNICIPAL (SUBDIVISION) & DOMESTIC PURPOSES, THAT THE PROPOSED POINTS OF DIVERSION, THE LOCATION & NAMES OF ALL OTHER WORKS, THAT THE BOUNDARIES OF ALL LANDS SHOWING BY 40 ACRE SUBDIVISIONS, THE AREAS PROPOSED TO BE SERVED ARE FULLY AND CORRECTLY DESIGNATED HEREON.

Roy H. Hibdon
ROY H. HIBDON
STATE WATER RIGHTS
SURVEYOR NO. 510

STATE OF NEVADA ROY H. HIBDON CIVIL

STATE ENGINEERS OFFICE
'92 MAY 20 P2:17

SUBSCRIBED AND SWORN TO BEFORE ME, A NOTARY PUBLIC, IN AND FOR THE COUNTY OF WASHOE, NEVADA ON THIS 7 DAY OF May, 1992.

Mary Sandra Dortch
NOTARY PUBLIC

MARY SANDRA DORTCH
State of Nevada
Washoe County
MY APPOINTMENT EXPIRES MAY 1, 1996

FILED
JUL 16 1992
STATE ENGINEER'S OFFICE

57681-86 5716

MAP

TO ACCOMPANY APPLICATIONS TO CHANGE PLACE OF USE UNDER PERMITS 25729, 28782, 35712, 41685 AND CERTIFICATES 8418 AND 8714, AND POINT OF DIVERSION OF A PORTION OF PERMIT NO. 25729 BY TOPAZ MUTUAL COMPANY, INC. FROM AN UNDERGROUND SOURCE.

ROY H. HIBDON
CIVIL ENGINEERING CONSULTANTS, LTD.
1473 SO. WELLS AVE., RENO NEVADA 89502
TEL. (702) 323-4801

DRAWN: PT
DATE: 5-3-92
SHT. 1 OF 1

JOB: 91006

77552 77551 77550 57716 57686 57685 57684 57683 57682 57681