PROPOSED PLACE OF USE PORTIONS OF TOWNSHIP 20 NORTH, RANGES 20 & 21 EAST & TOWNSHIP 21 NORTH, RANGES 20 & 21 EAST MOUNT DIABLO MERIDIAN

WELL DESIGNATION	LOCATION	WELL TIE TO	WELL TIE	BASIS OF BEARINGS	PERMIT NO.
WELL #1	SE 1/4 SE 1/4 SEC.7 T.20N., R.21E., M.D.M.	S 1/4 SEC. 7 T.20N., R.21E., M.D.M.	S55°19'30"W, 1711.0'	GOV. PLAT NO. 0242	36589
WELL #2 BIG WELL	LOT 4, SEC. 7 T.20N., R.21E., M.D.M.	SW COR. SEC. 7 T.20N., R.21E., M.D.M.	S19°00'00"W, 270.0'	GOV. PLAT NO. 0242	36590
WELL #3	SE 1/4 NE 1/4 SEC. 35 T.21N., R.20E., M.D.M.	NE COR. SEC. 24 T.21N., R.20E., M.D.M.	N26°15'00"E, 645.83'	GOV. PLAT NO. 0242	29261
WELL #4	SW 1/4 SE 1/4 SEC. 35 T.21N., R.20E., M.D.M.	NE COR. SEC 24 T.21N., R.20E., M.D.M.	N26°00'00"E, 16458.3'	GOV. PLAT NO. 0242	29262
WELL #5	SW 1/4 SE 1/4 SEC. 26 T.21N., R.20E., M.D.M.	NE COR. SEC. 24 T.21N., R.20E., M.D.M.	N35°38'30"E, 12,500.81	GOV. PLAT NO. 0242	29263
WELL "13"	LOT 4 SEC. 6 T.20N., R.21E., M.D.M.	NW COR SEC. 6 T.20N., R.21E., M.D.M.	N01°08'00"W, 985.0'	WESTERLY LINE OF SEC 6 T.20N., R.21E., M.D.M.	26776
SPRINGWOOD WELL	SE 1/4 SW 1/4 SEC. 3 T.20N., R.20E., M.D.M.	SW COR. SEC. 3 T.20N., R.20E., M.D.M.	S77°20'W 2200.0'	PERMIT NO. 52588	52588

WELL DESIGNATION	LOCATION	WELL TIE TO	WELL TIE	BASIS OF BEARINGS	PERMIT NO.
WELL "14"	LOT 5 SEC. 6 T.20N., R.21E., M.D.M.	SW COR. SEC. 6 T.20N., R.21E., M.D.M.	S14°32'00"W, 1659.1'	WESTERLY LINE OF SEC. 6 T.20N., R.21E., M.D.M.	42916
WELL #8	SE 1/4 NE 1/4 SEC. 21 T.20N., R.20E., M.D.M.	NE COR. SEC. 21 T.20N., R.20E., M.D.M.	N06°01E, 1349'	EASTERLY LINE SE 1/4 SEC. 16 T.20N., R.20E., M.D.M.	43631
WELL "A"	SE 1/4 SW 1/4 SEC. 35 T.21N., R.20E., M.D.M.	NW COR. SEC. 2 T.20N., R.20E., M.D.M.	S89°52'47"W, 1376.03'	SOUTHERLY LINE SEC. 35 T.21N., R.20E., M.D.M.	54775
WELL "B"	SW 1/4 SW 1/4 SEC. 35 T.21N., R.20E., M.D.M.	NW COR. SEC. 2 T.20N., R.20E., M.D.M.	S37°55'01"W, 1575.31'	SOUTHERLY LINE SEC. 35 T.21N., R.20E., M.D.M.	54775
DS SOUTH	NE 1/4 SW 1/4 SEC.3 T.20N., R.20E., M.D.M.	SW COR. SEC. 3 T.20N., R.20E., M.D.M.	S47°30'00"W, 3005'	PERMIT NO. 29288	29288
DS NORTH	SE 1/4 SE 1/4 SEC. 34 T.21N., R.20E., M.D.M.	SE COR. SEC. 34 T.21N., R.20E., M.D.M.	S56°17'00"E, 226'	NEVADA STATE GRID SYSTEM	36054
HAWCO	SE 1/4 SW 1/4 SEC. 34 T.21N., R.20E., M.D.M.	SW COR. SEC. 34 T.21N., R.20E., M.D.M.	S55°38'30"W, 1897.42'	PERMIT NO. 51434	51434

1. All Existing Points of Diversion, the Basis of Bearings, Well Ties and Monuments shown are from Existing Maps, Applications, Permits and Certificates on file in the Office of the Nevada State Engineer. The Table on this map is a compilation of the data contained in the sources mentioned above.
2. This map was compiled by electronic means from the "Spanish Springs Valley Quadrangle", published by the U. S. Geological Survey. i.e. The location of section lines, ditches, streams, lakes, highways, roads, etc. were digitized. The location of Existing Points of Diversion were plotted from the information described in Note 1.

BASIS OF BEARINGS - EXISTING POINTS OF DIVERSION

Bearings are as depicted on Existing Applications and maps on file in the Office of the Nevada State Engineer and as shown on the table on this plat.

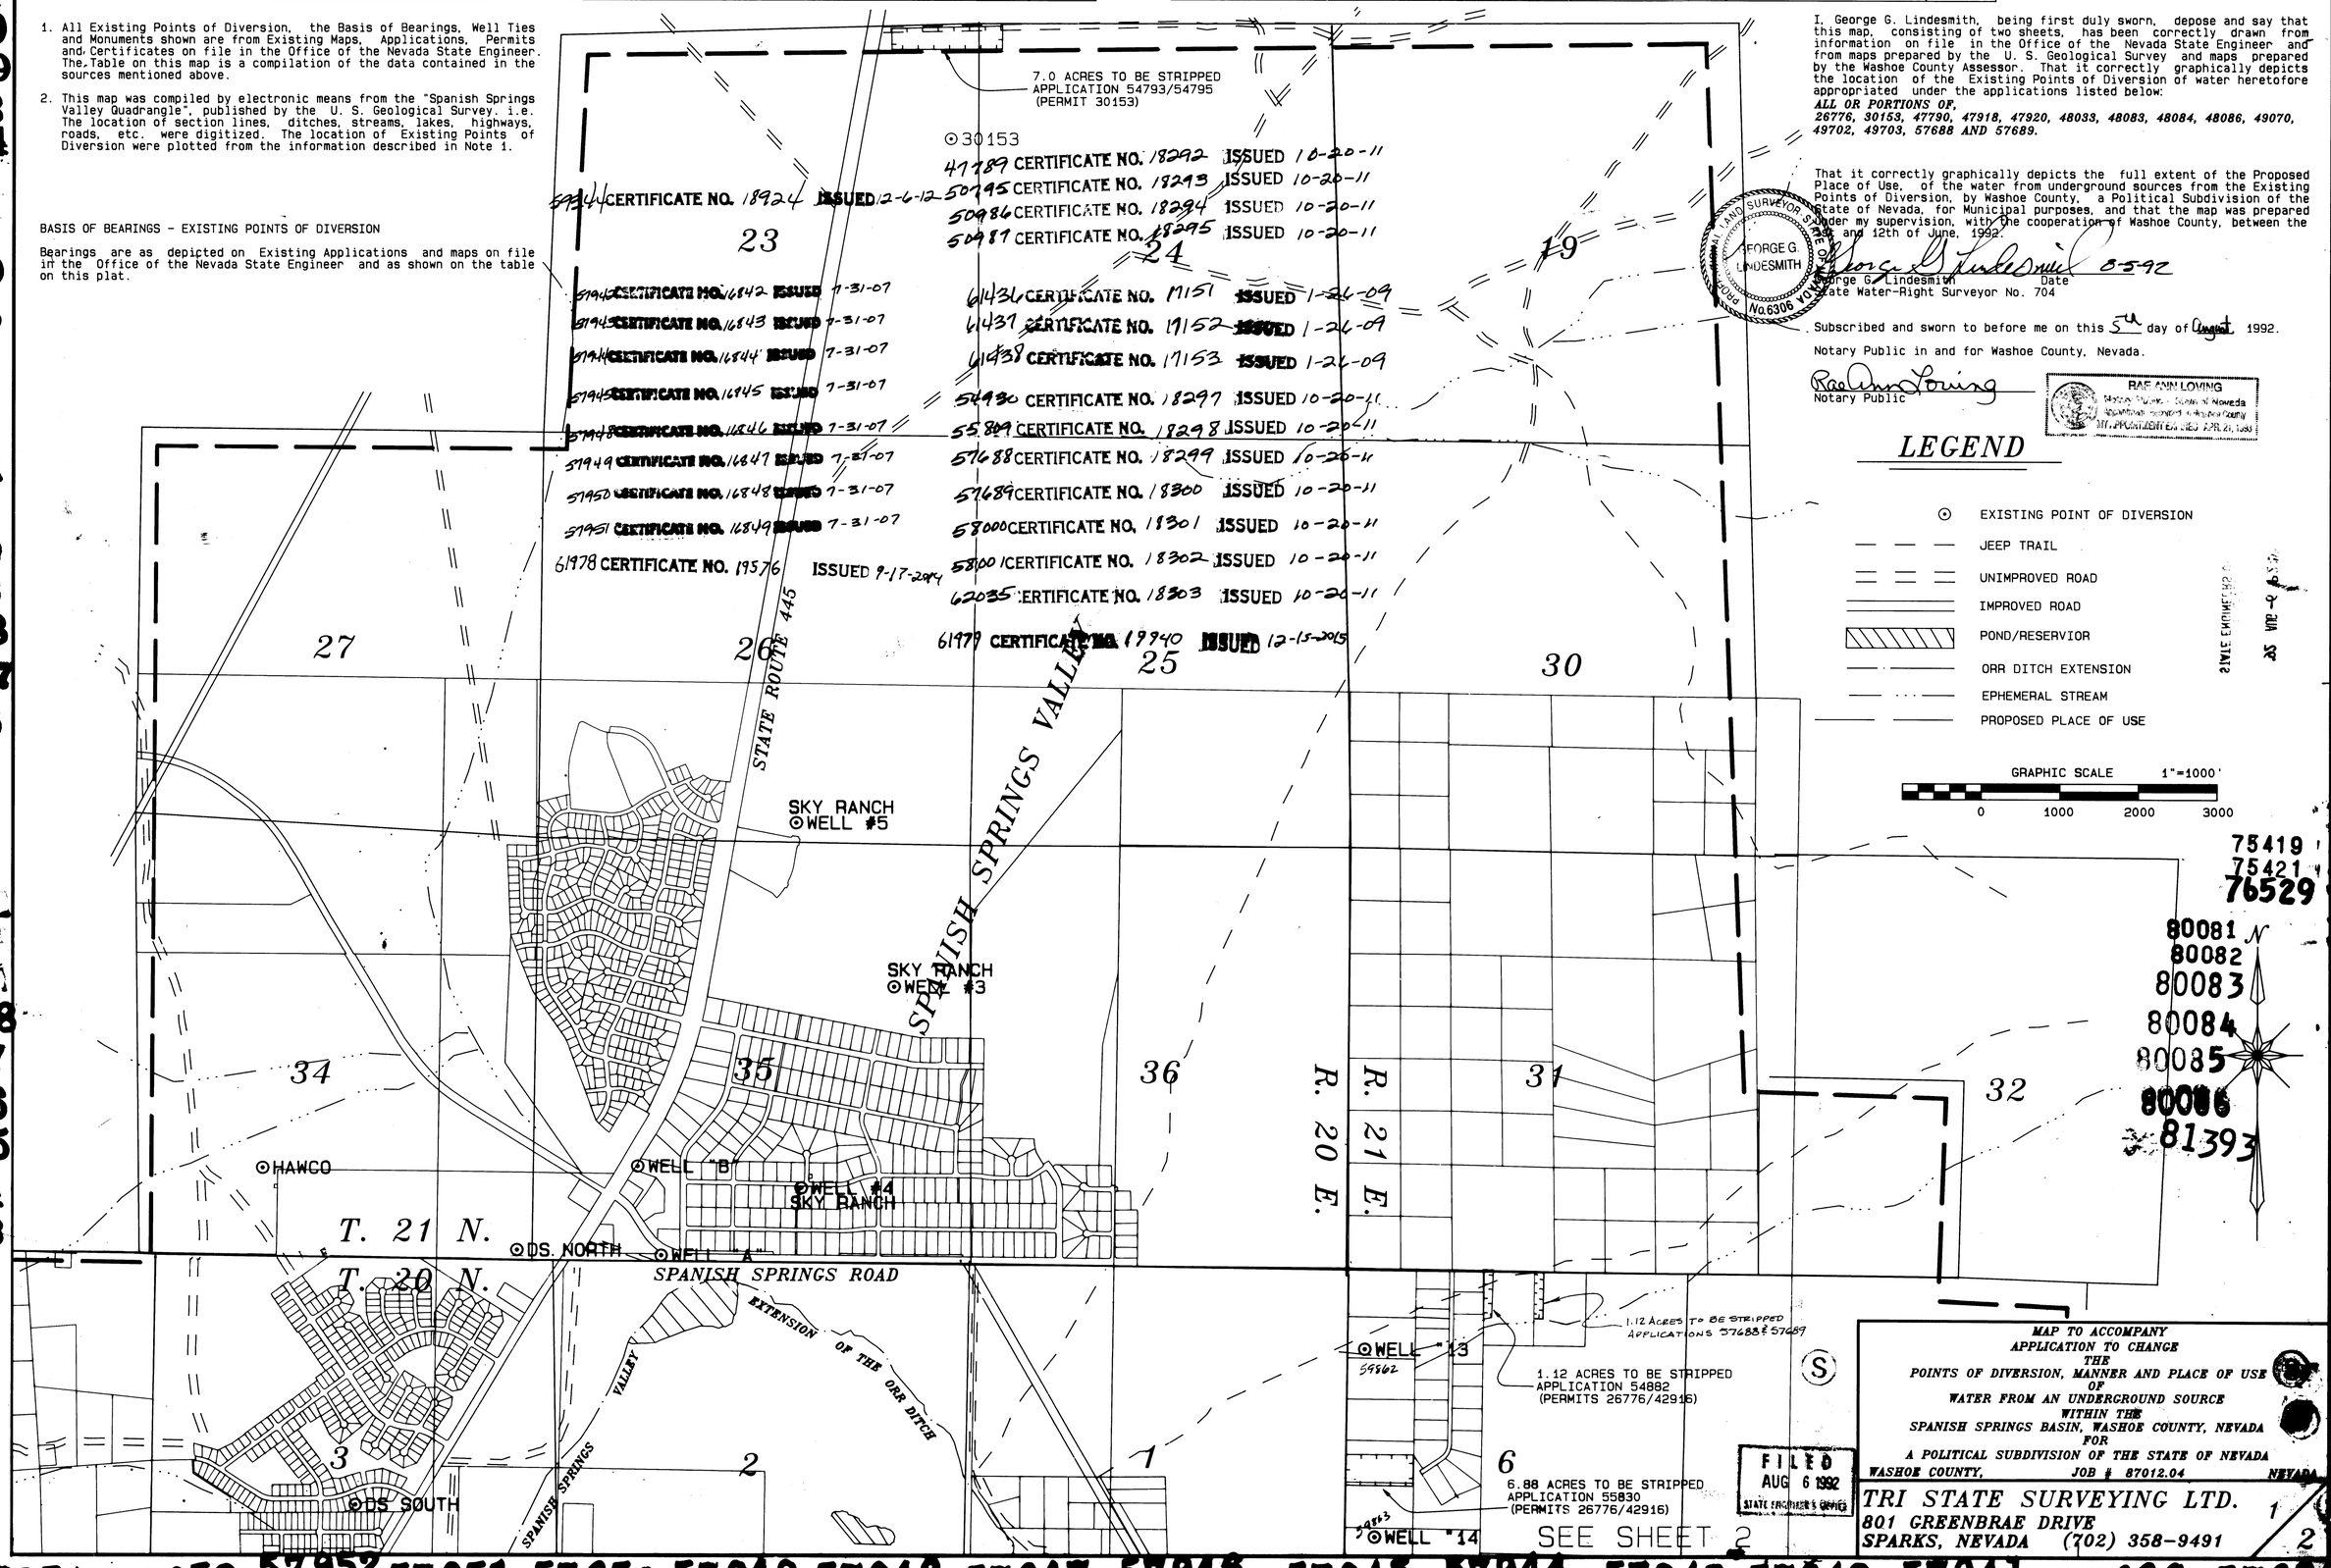

I, George G. Lindesmith, being first duly sworn, depose and say that this map, consisting of two sheets, has been correctly drawn from information on file in the Office of the Nevada State Engineer and from maps prepared by the U. S. Geological Survey and maps prepared by the Washoe County Assessor. That it correctly graphically depicts the location of the Existing Points of Diversion of water heretofore appropriated under the applications listed below:

ALL OR PORTIONS OF,
26776, 30153, 47790, 47918, 47920, 48033, 48083, 48084, 48086, 49070, 49702, 49703, 57688 AND 57689.

That it correctly graphically depicts the full extent of the Proposed Place of Use, of the water from underground sources from the Existing Points of Diversion, by Washoe County, a Political Subdivision of the State of Nevada, for Municipal purposes, and that the map was prepared under my supervision, with the cooperation of Washoe County, between the 3rd and 12th of June, 1992.

PROFESSIONAL LAND SURVEYOR GEORGE G. LINDESMITH No. 6306 NEVADA

George G. Lindesmith — Date 8-5-92
State Water-Right Surveyor No. 704

Subscribed and sworn to before me on this 5th day of August 1992.

Notary Public in and for Washoe County, Nevada.

Rae Ann Loving
Notary Public

RAE ANN LOVING
Notary Public - State of Nevada
Appointment Recorded in Washoe County
MY APPOINTMENT EXPIRES FEB. 21, 1993

LEGEND

- ⊙ EXISTING POINT OF DIVERSION
- JEEP TRAIL
- UNIMPROVED ROAD
- IMPROVED ROAD
- POND/RESERVIOR
- ORR DITCH EXTENSION
- EPHEMERAL STREAM
- PROPOSED PLACE OF USE

GRAPHIC SCALE 1"=1000'
0 1000 2000 3000

MAP TO ACCOMPANY
APPLICATION TO CHANGE
THE
POINTS OF DIVERSION, MANNER AND PLACE OF USE
OF
WATER FROM AN UNDERGROUND SOURCE
WITHIN THE
SPANISH SPRINGS BASIN, WASHOE COUNTY, NEVADA
FOR
A POLITICAL SUBDIVISION OF THE STATE OF NEVADA
WASHOE COUNTY, JOB # 87012.04 NEVADA

TRI STATE SURVEYING LTD.
801 GREENBRAE DRIVE
SPARKS, NEVADA (702) 358-9491

1/2

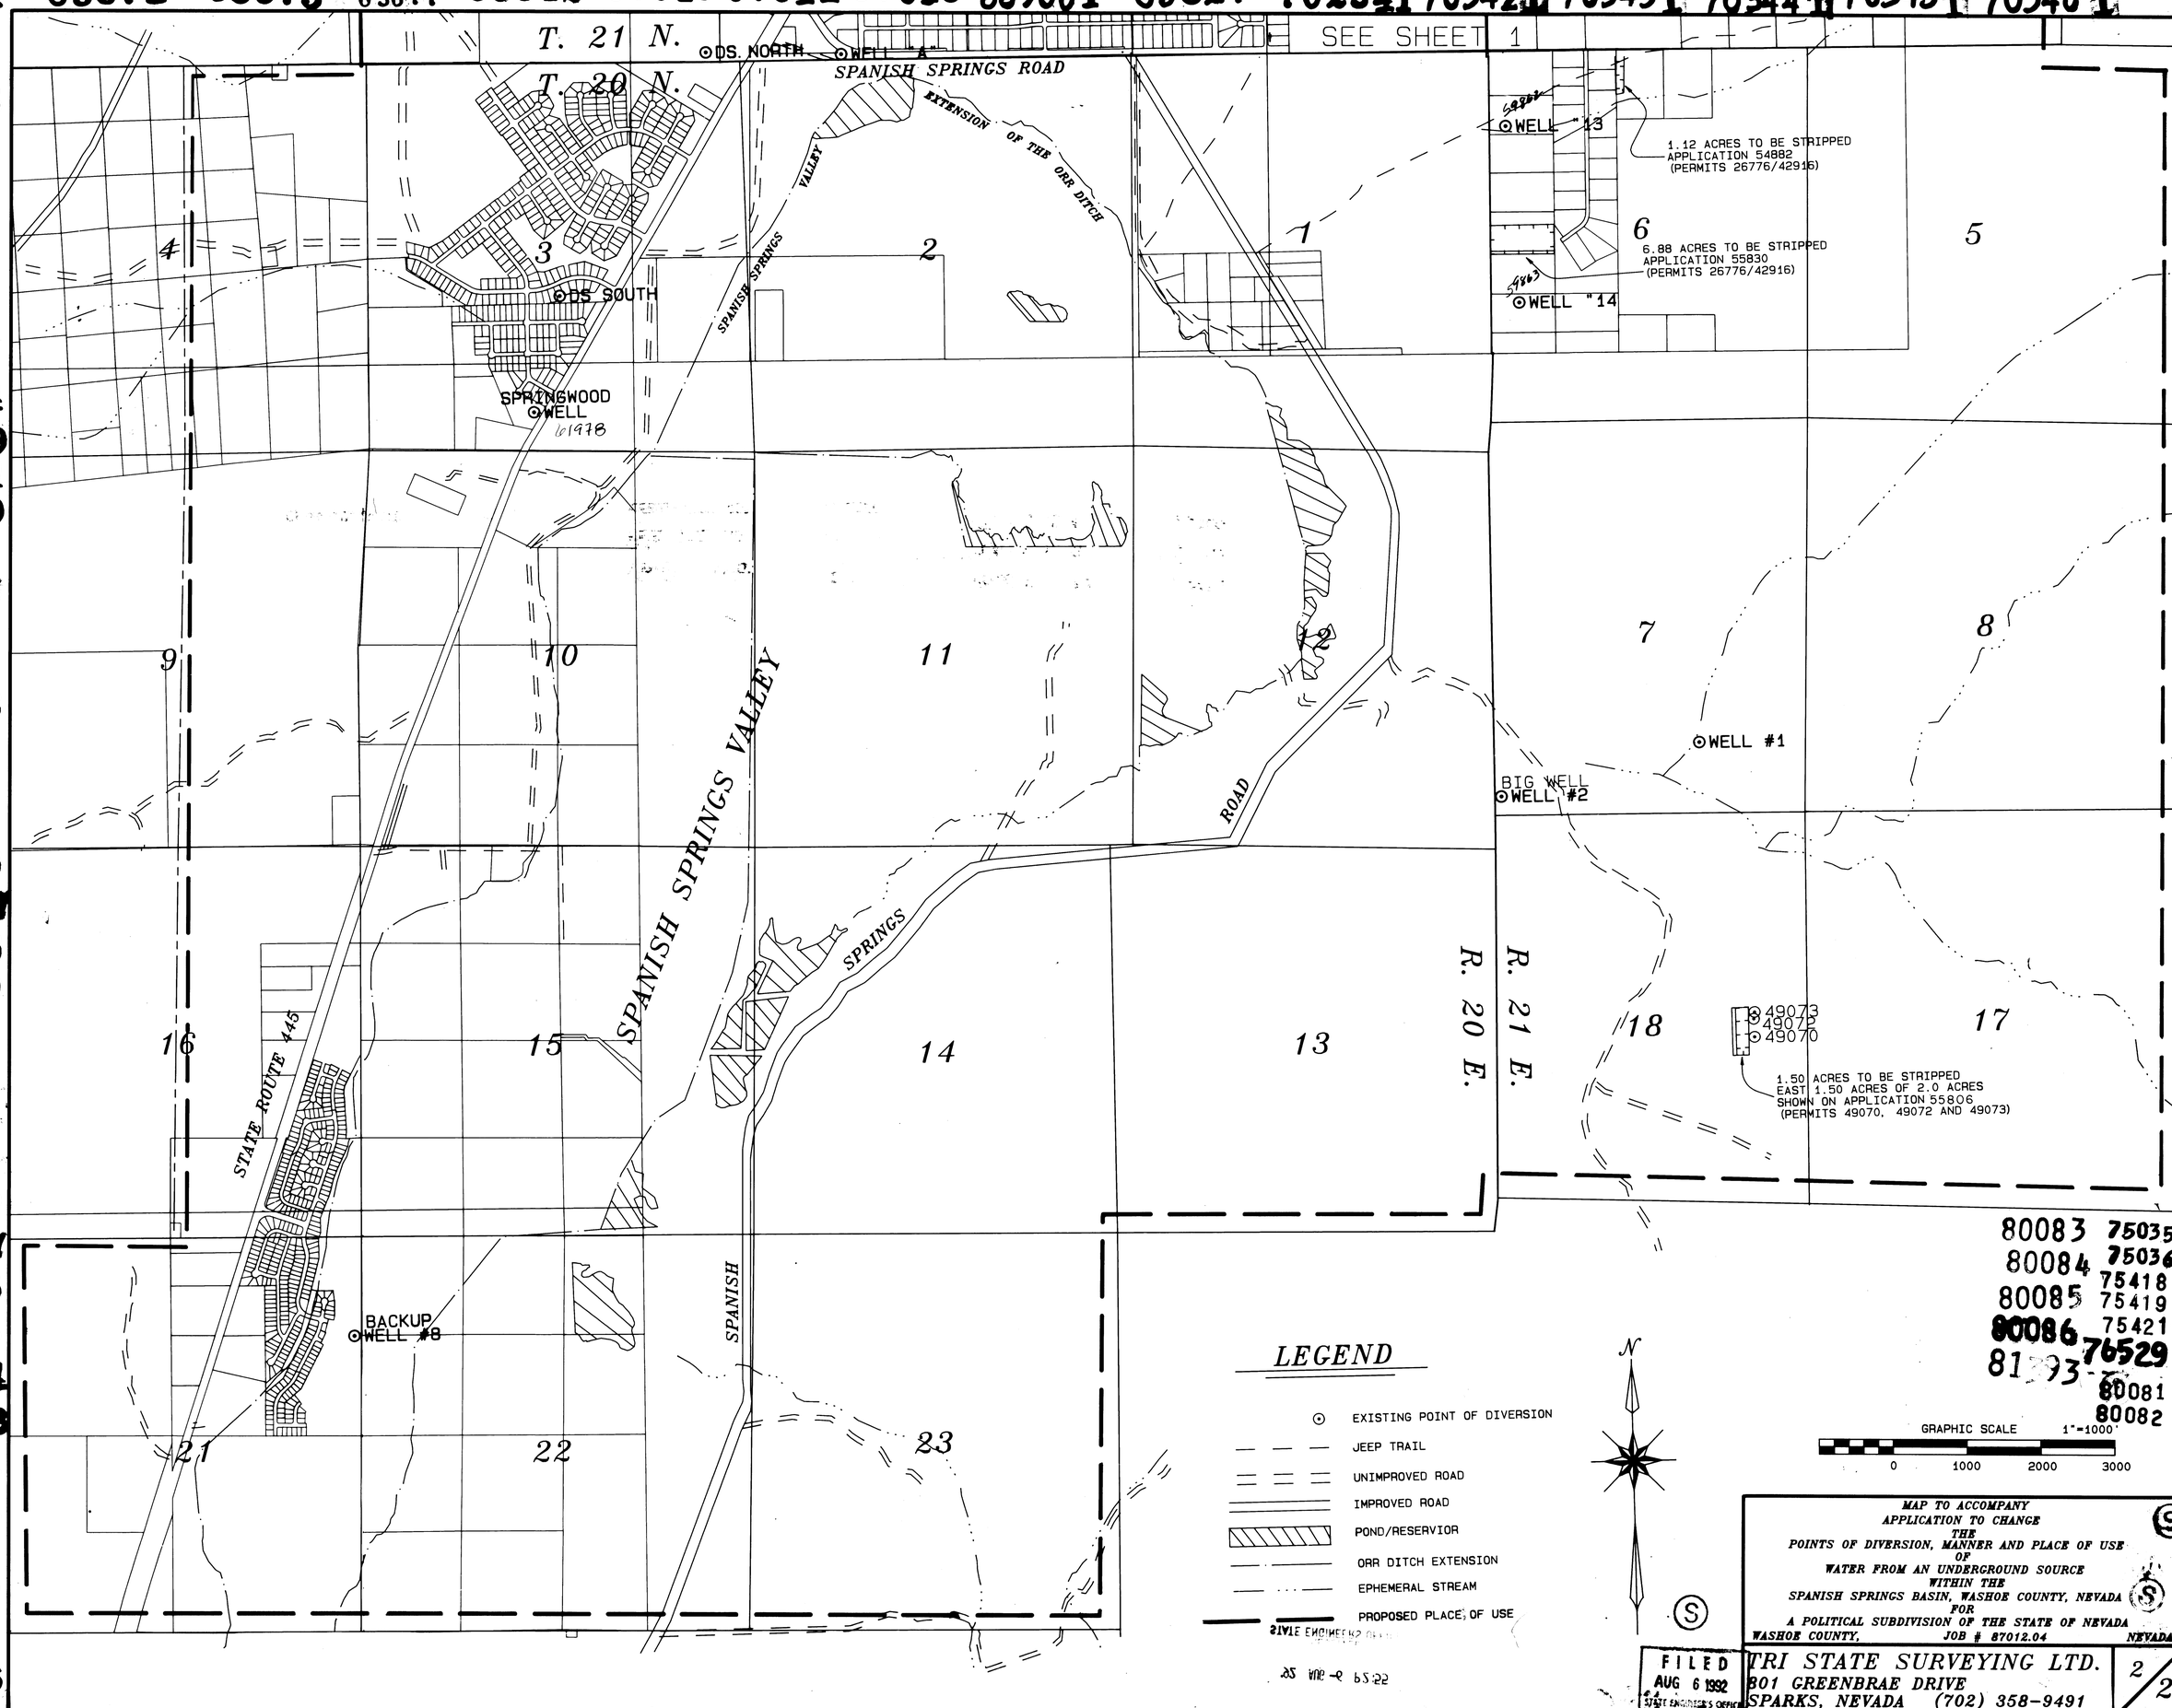
SEE SHEET 1
T. 21 N.
T. 20 N.
R. 20 E.
R. 21 E.
DS NORTH
WELL "A"
SPANISH SPRINGS ROAD
EXTENSION OF THE ORR DITCH
SPANISH SPRINGS VALLEY
DS SOUTH
SPRINGWOOD WELL
61978
WELL "13
1.12 ACRES TO BE STRIPPED
APPLICATION 54882
(PERMITS 26776/42916)
6.88 ACRES TO BE STRIPPED
APPLICATION 55830
(PERMITS 26776/42916)
WELL "14
WELL #1
BIG WELL
WELL #2
49073
49072
49070
1.50 ACRES TO BE STRIPPED
EAST 1.50 ACRES OF 2.0 ACRES
SHOWN ON APPLICATION 55806
(PERMITS 49070, 49072 AND 49073)
STATE ROUTE 445
BACKUP WELL #8
SPANISH SPRINGS ROAD
SPANISH SPRINGS VALLEY
LEGEND
EXISTING POINT OF DIVERSION
JEEP TRAIL
UNIMPROVED ROAD
IMPROVED ROAD
POND/RESERVIOR
ORR DITCH EXTENSION
EPHEMERAL STREAM
PROPOSED PLACE OF USE
N
GRAPHIC SCALE 1"=1000'
0 1000 2000 3000
80083 75035
80084 75036
80085 75418
80086 75419
75421
76529
80081
80082
MAP TO ACCOMPANY
APPLICATION TO CHANGE
THE
POINTS OF DIVERSION, MANNER AND PLACE OF USE
OF
WATER FROM AN UNDERGROUND SOURCE
WITHIN THE
SPANISH SPRINGS BASIN, WASHOE COUNTY, NEVADA
FOR
A POLITICAL SUBDIVISION OF THE STATE OF NEVADA
WASHOE COUNTY, JOB # 87012.04 NEVADA
FILED
AUG 6 1992
STATE ENGINEER'S OFFICE
TRI STATE SURVEYING LTD.
801 GREENBRAE DRIVE
SPARKS, NEVADA (702) 358-9491
2/2