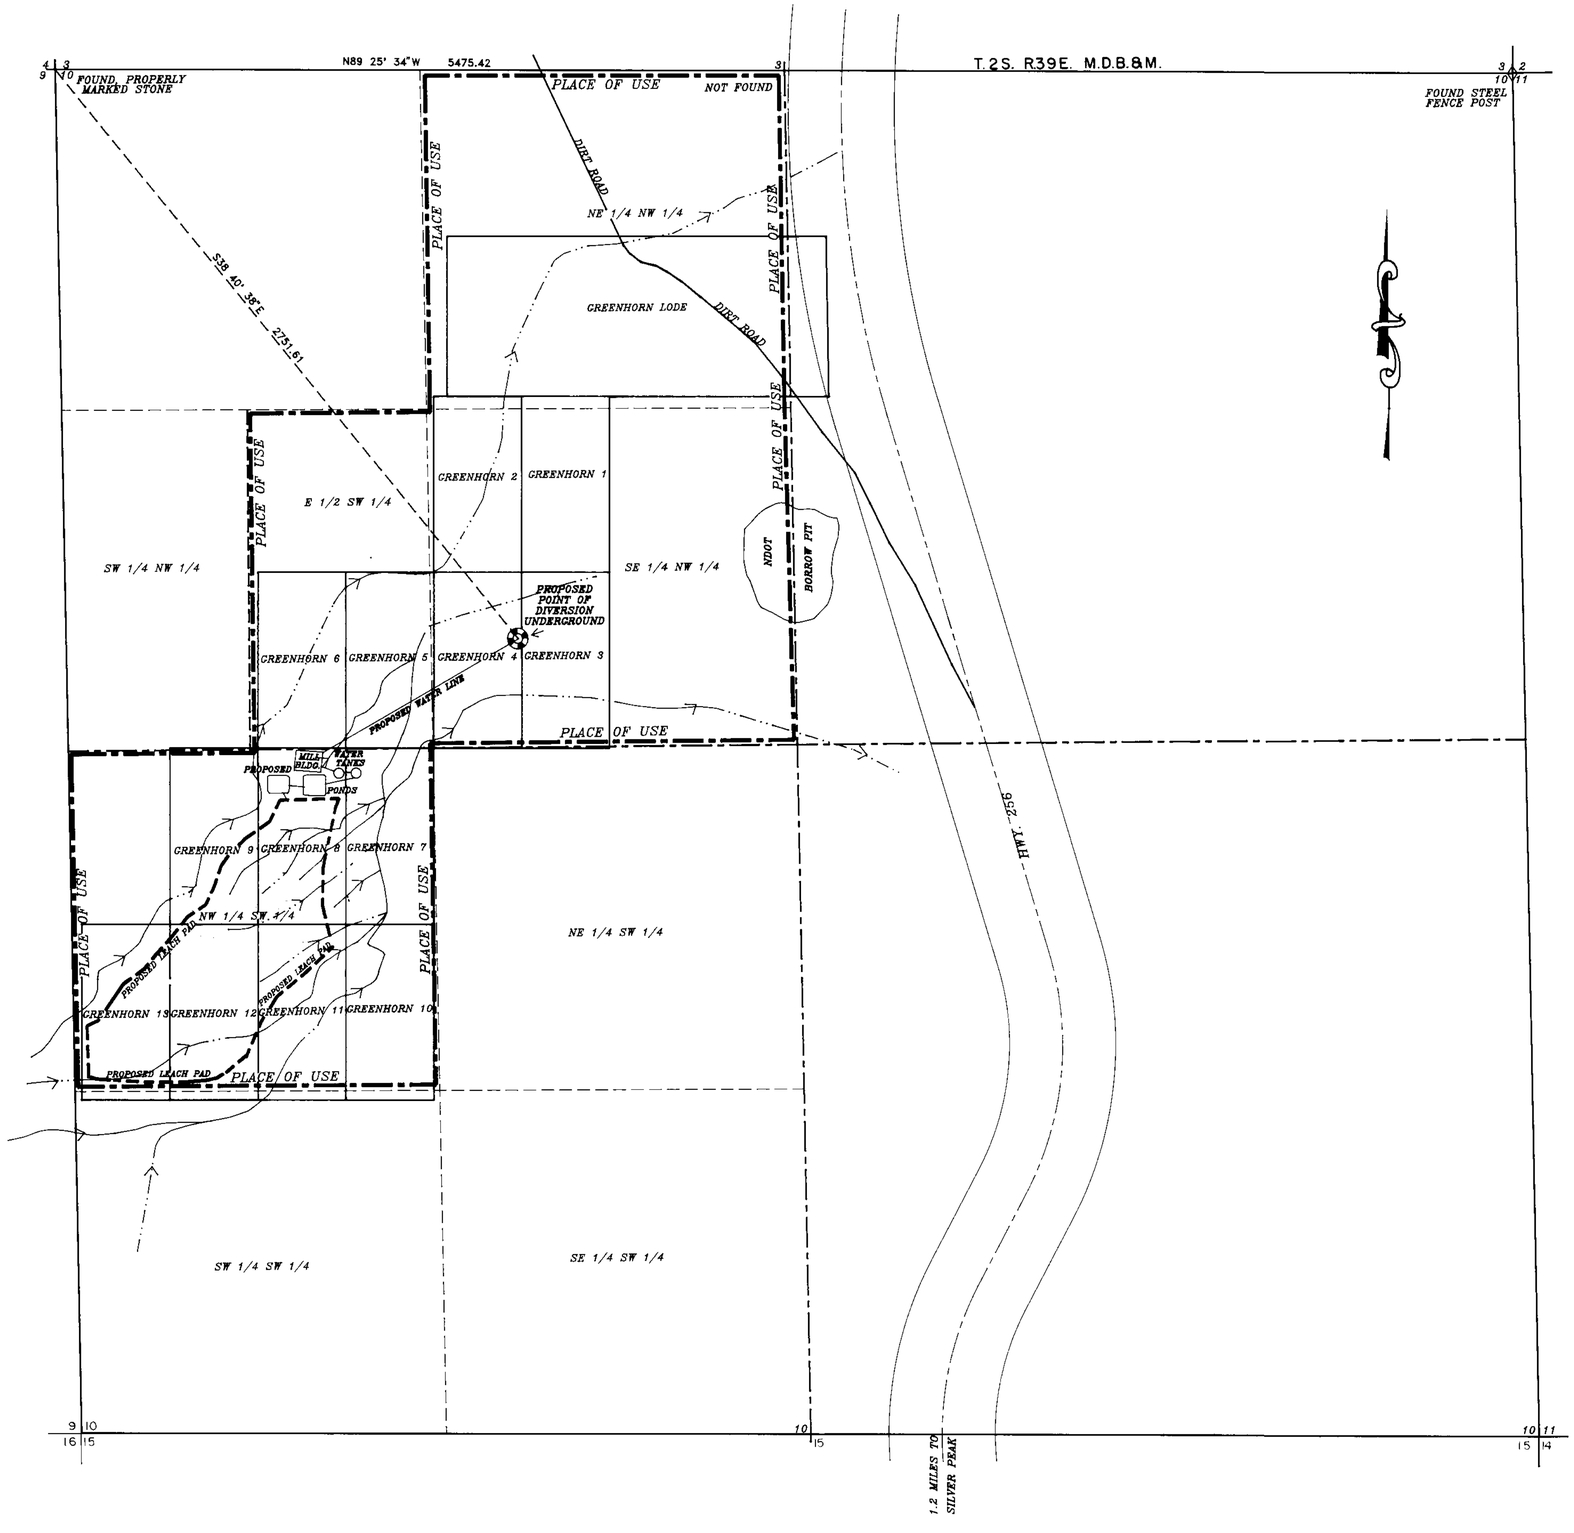

BASIS OF BEARING

The basis of bearing of this survey is between the U.S.G.S. Stations Monocline and Clayton with the NAD 27, bearing of S.32 22' 22"E. as tied thru a triangulation network.

NOTE:

Greenhorn Millsite claims are recorded as file # 137929 thru 137941
Greenhore Lode claim as file #137943 NMC 641490 thru 647452.

STATE OF NEVADA }
} S.S.
COUNTY OF STOREY }

I, Wm. Michael Donovan, Jr. being first duly sworn, depose and say that this map, consisting of one sheet, has been correctly drawn to the designated scale from field notes of a survey made by me an April 12, 1992; that it truly and correctly represents the proposed location and extent of the works used to divert water from an underground source in Esmeralda county, by Carl W. Varner for Mining, Milling, and Domestic purposes. That the proposed points of diversion, the approximate location and size of the channel, all reservoirs or basins, the location and names of all other works which will cross or conect with the proposed works, and the boundary of all lands, showing by 40-acre subdivisions the areas proposed to be mined and milled, are fully and correctly designated thereon.

Wm. Michael Donovan, Jr.
Wm. Michael Donovan, Jr.
State Water Right Surveyor

Subscribed and sworn to before me this 3rd day of ~~June~~ September, 1992.
Notary Public in and for Storey County, Nevada.

PROFESSIONAL LAND SURVEYOR STATE OF NEVADA
WM MICHAEL DONOVAN JR.
No.2617

Susanne Graves
SUSANNE GRAVES
NOTARY PUBLIC - NEVADA
STOREY COUNTY
My Appt. Expires Feb. 10, 1995

SCALE 1" = 300'

0 75 150 300 600 900 1200 1500

MAP
TO ACCOMPANY APPLICATION
TO APPROPRIATE WATER FOR
MINING, MILLING, AND DOMESTIC
BY, CARL W. VARNER
FROM UNDERGROUND SOURCE
ESMERALDA COUNTY, NEVADA

PIEDMONT ENGINEERING CO. P.O. BOX 1, SILVER CITY, NEVADA

FILED
SEP 11 1992
STATE ENGINEER'S OFFICE

57761