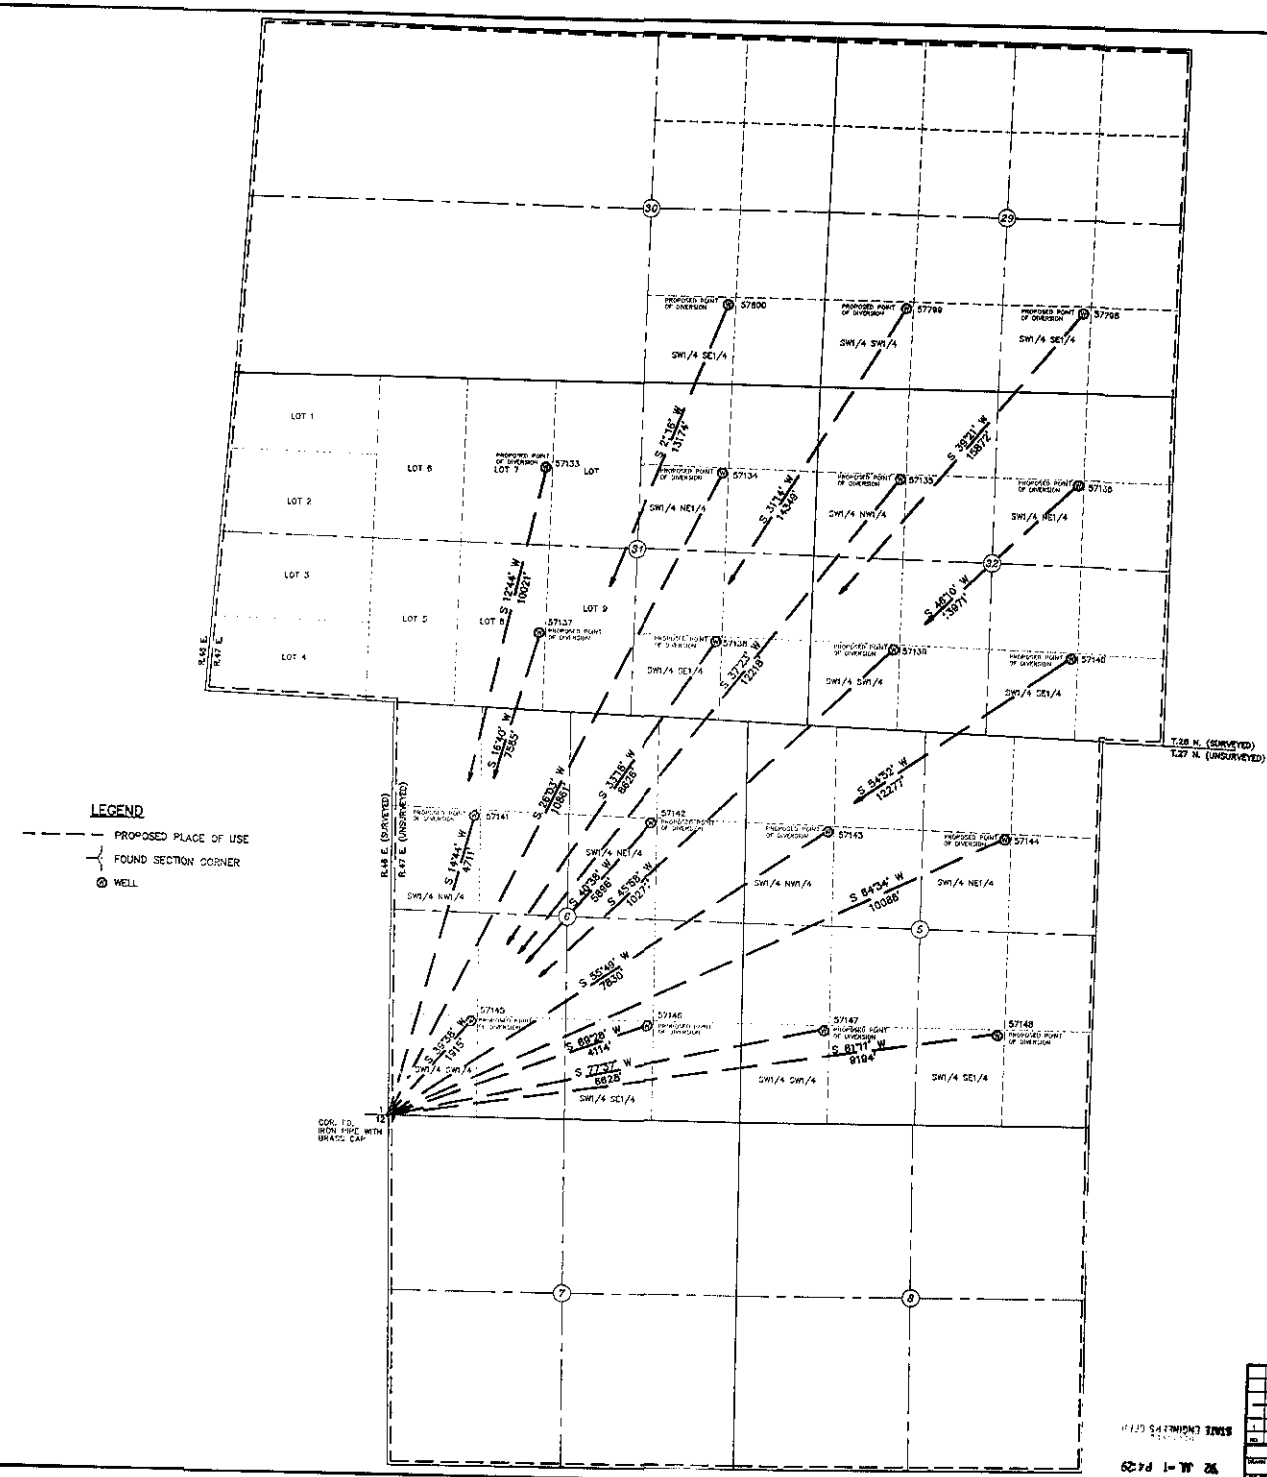

N

T.27 AND 28 N., R.47 E.
M.D.M.

STATE OF NEVADA }
COUNTY OF ELKO }

I, William A. Nisbet, being first duly sworn, depose and say that this map, consisting of ONE sheet, has been correctly drawn to the designated scale from a field survey made under my supervision and direction, completed on the 27th day of January, 1992; that it truly and correctly represents the proposed location and extent of the works used to divert water from UNDERGROUND SOURCES in LANDER COUNTY by CORTEZ JOINT VENTURE for MINING, MILLING, DE-WATERING, AND DOMESTIC PURPOSES. That the proposed point of diversion, the approximate location and size of diverting channels or other conduit, the place of use, and the location and names of all other works or streams which are crossed by, or connected with the said works, are fully and correctly designated thereon.

William A. Nisbet
STATE WATER RIGHT SURVEYOR NO. 448

PROFESSIONAL LAND SURVEYOR-STATE OF NEVADA
WILLIAM A. NISBET
6/29/92
No. 3805

Subscribed and sworn to before me this 29 day of June 1991.
NOTARY PUBLIC in and for ELKO COUNTY, NEVADA

Coralee Griswold

CORALEE GRISWOLD
Notary Public
State of Nevada
Elko County, Nevada
No. 1000-1000-1 expires July 12, 1994.

BASIS OF BEARINGS: MAGNETIC, Var. 16° E.

0 1000 2000 3000
SCALE: 1"=1000'

57798-57800

FILED
JUL 01 1992
STATE ENGINEER'S OFFICE

NO.	BY	DATE	DESCRIPTION	CHK'D	APP'D
1	DLA	6/92	ADDED SEC. 30 & 29 WITH WELLS AND SEC. 7 & 8		

REVISIONS

DRAWN BY: RJB
APPROVED BY: [signature]
JOB NO. 2086.001
DATE: JANUARY 27, 1992

MAP TO ACCOMPANY
APPLICATION TO APPROPRIATE WATER
FOR MINING, MILLING, DE-WATERING, AND DOMESTIC PURPOSES
BY CORTEZ JOINT VENTURE
FROM UNDERGROUND SOURCES
IN LANDER COUNTY

CHILTON Engineering and Surveying, LTD
421 Court Street
(702) 738-2121 Elko, Nevada 89801

W92013 1/1

57800 57799 57798