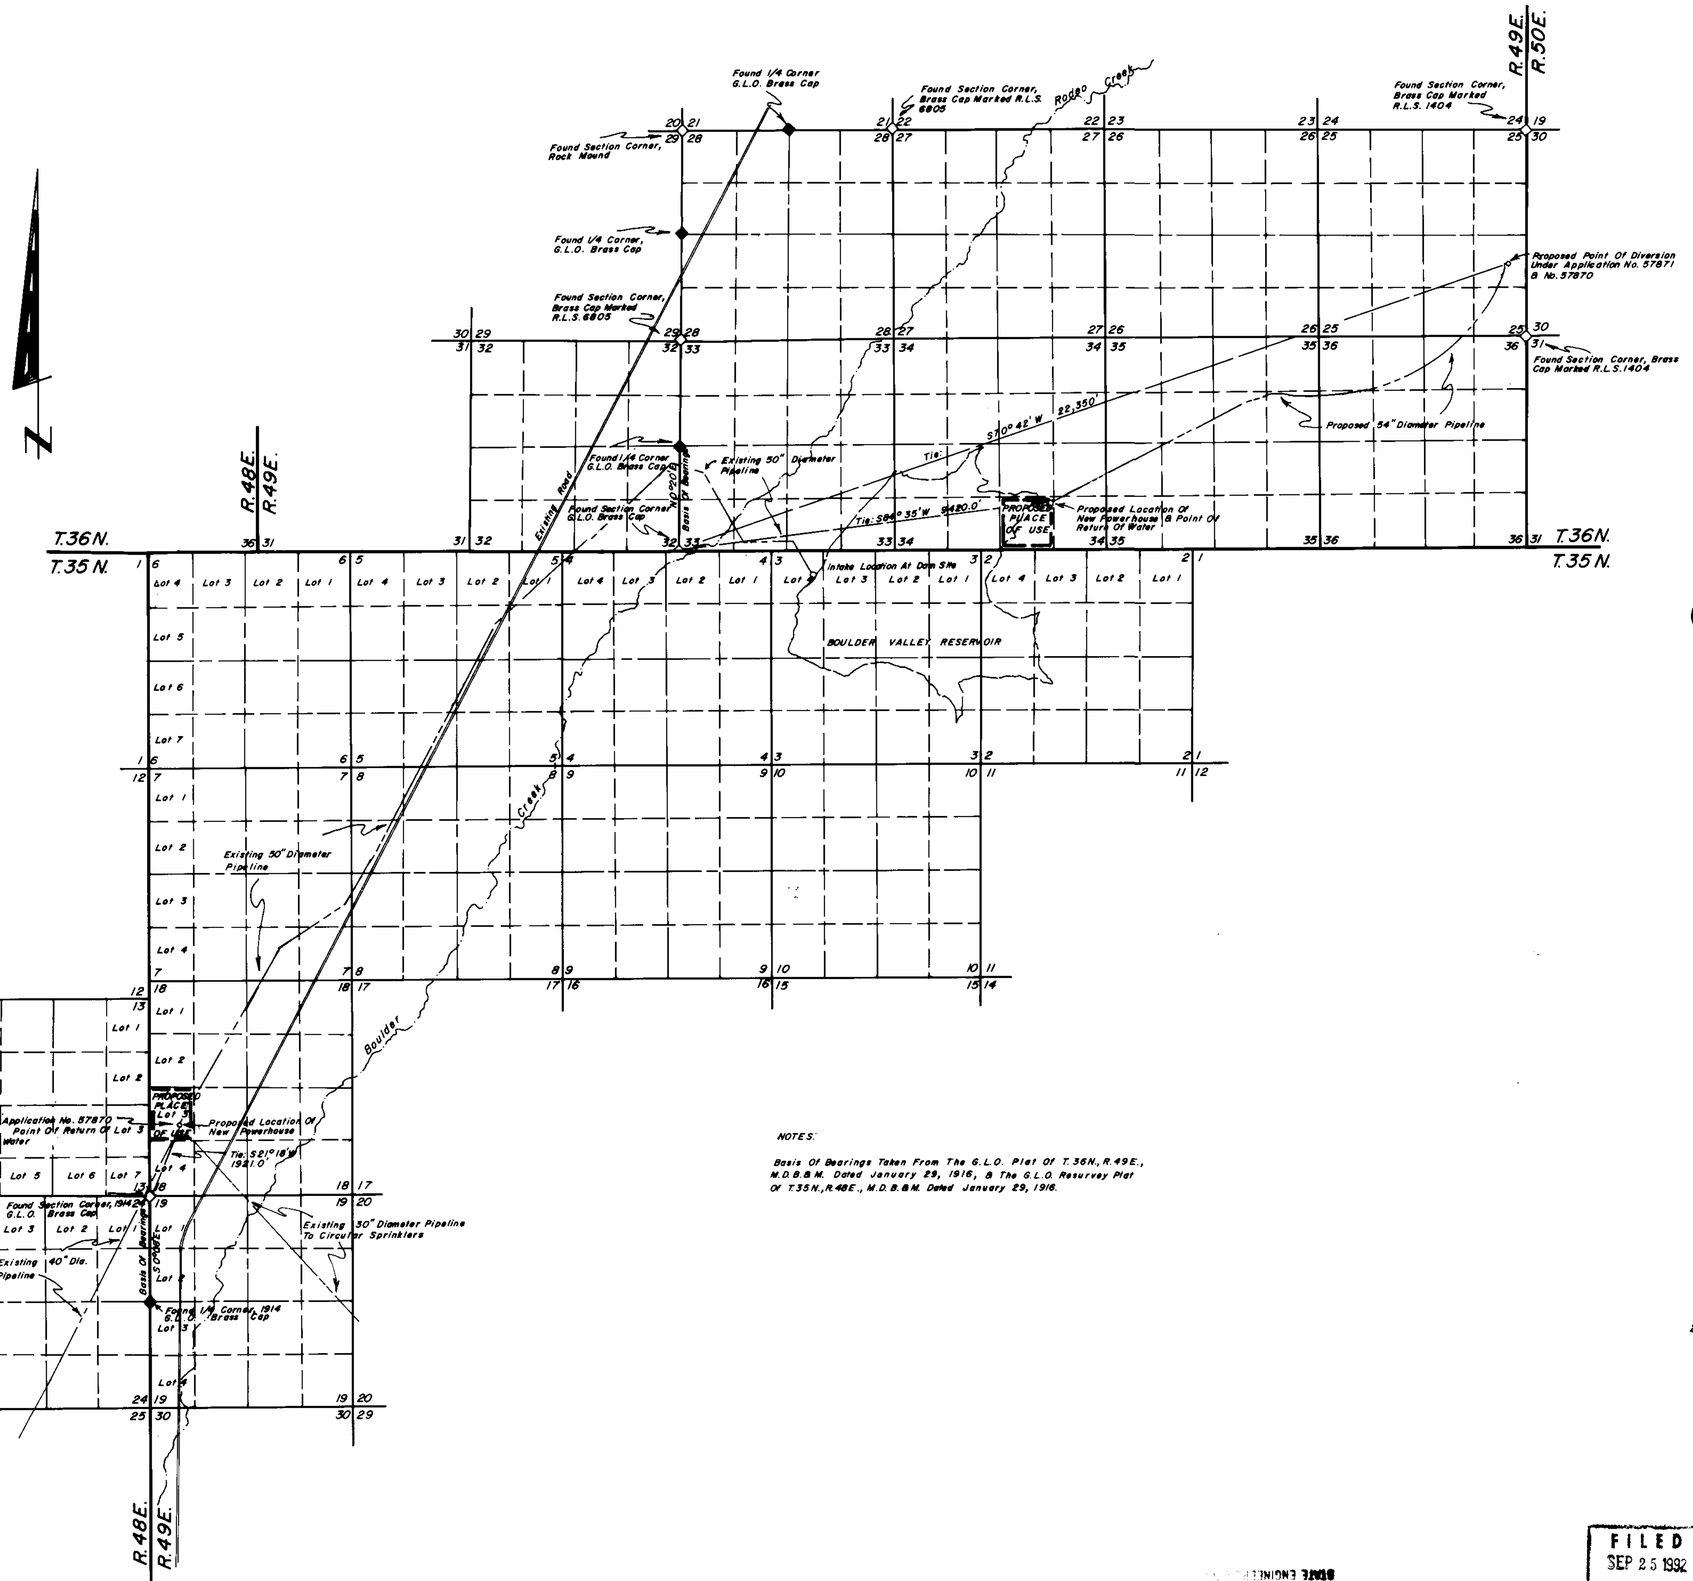

NOTES:

Basis Of Bearings Taken From The G.L.O. Plat Of T.36N., R.49E., M.D.B.&M. Dated January 29, 1916, & The G.L.O. Resurvey Plat Of T.35N., R.48E., M.D.B.&M. Dated January 29, 1916.

STATE OF NEVADA
COUNTY OF HUMBOLDT

I, ROBERT N. CALDWELL, being first duly sworn, depose and say that this map, consisting of one sheet, has been correctly drawn to the designated scale from field notes of a survey made by me or under my supervision and direction, between the 20th day of July, and the 21st day of July, 1992; that it truly and correctly represents the proposed location and extent of the works used to divert water from underground (Goldstrike Mine discharge) under Application Number 57870 and from underground (Goldstrike Mine discharge) under Application Number 57871, in Eureka County by TS Hydro, A Division of Agri-Beef Co. for hydroelectric power generation purposes. That the proposed point of diversion and return, the location of the powerhouse, the approximate size and capacity of the diverting channel or conduit, and the location and names of all other works or streams which are crossed by, or connected with the said works, are fully and correctly designated thereon.

Robert N. Caldwell
State Water Right Surveyor No. 468

7-30-92

Subscribed and sworn to before me this 30th day of July, 1992.

Ginger M. Gabiola
Notary Public

GINGER M. GABIOLA
NOTARY PUBLIC
HUMBOLDT CO. NEVADA
My Appointment Expires
JAN. 1, 1998

SCALE 1" = 2000'

2000 0 2000 4000 6000 8000

FILED
SEP 25 1992
STATE ENGINEER'S OFFICE

Desert-Mountain Inc.
Land and Water Right Surveyors
148 West Second Street
Winnemucca, Nevada 89445
(702) 623-4414

MAP TO ACCOMPANY APPLICATION
TO APPROPRIATE WATER
Under Appl. No. 57870 & 57871
By TS Hydro,
A Division Of Agri-Beef Co.
For Hydroelectric Power Generation
From Underground
(Goldstrike Mine Discharge)
IN EUREKA COUNTY, NEVADA

57871 57870