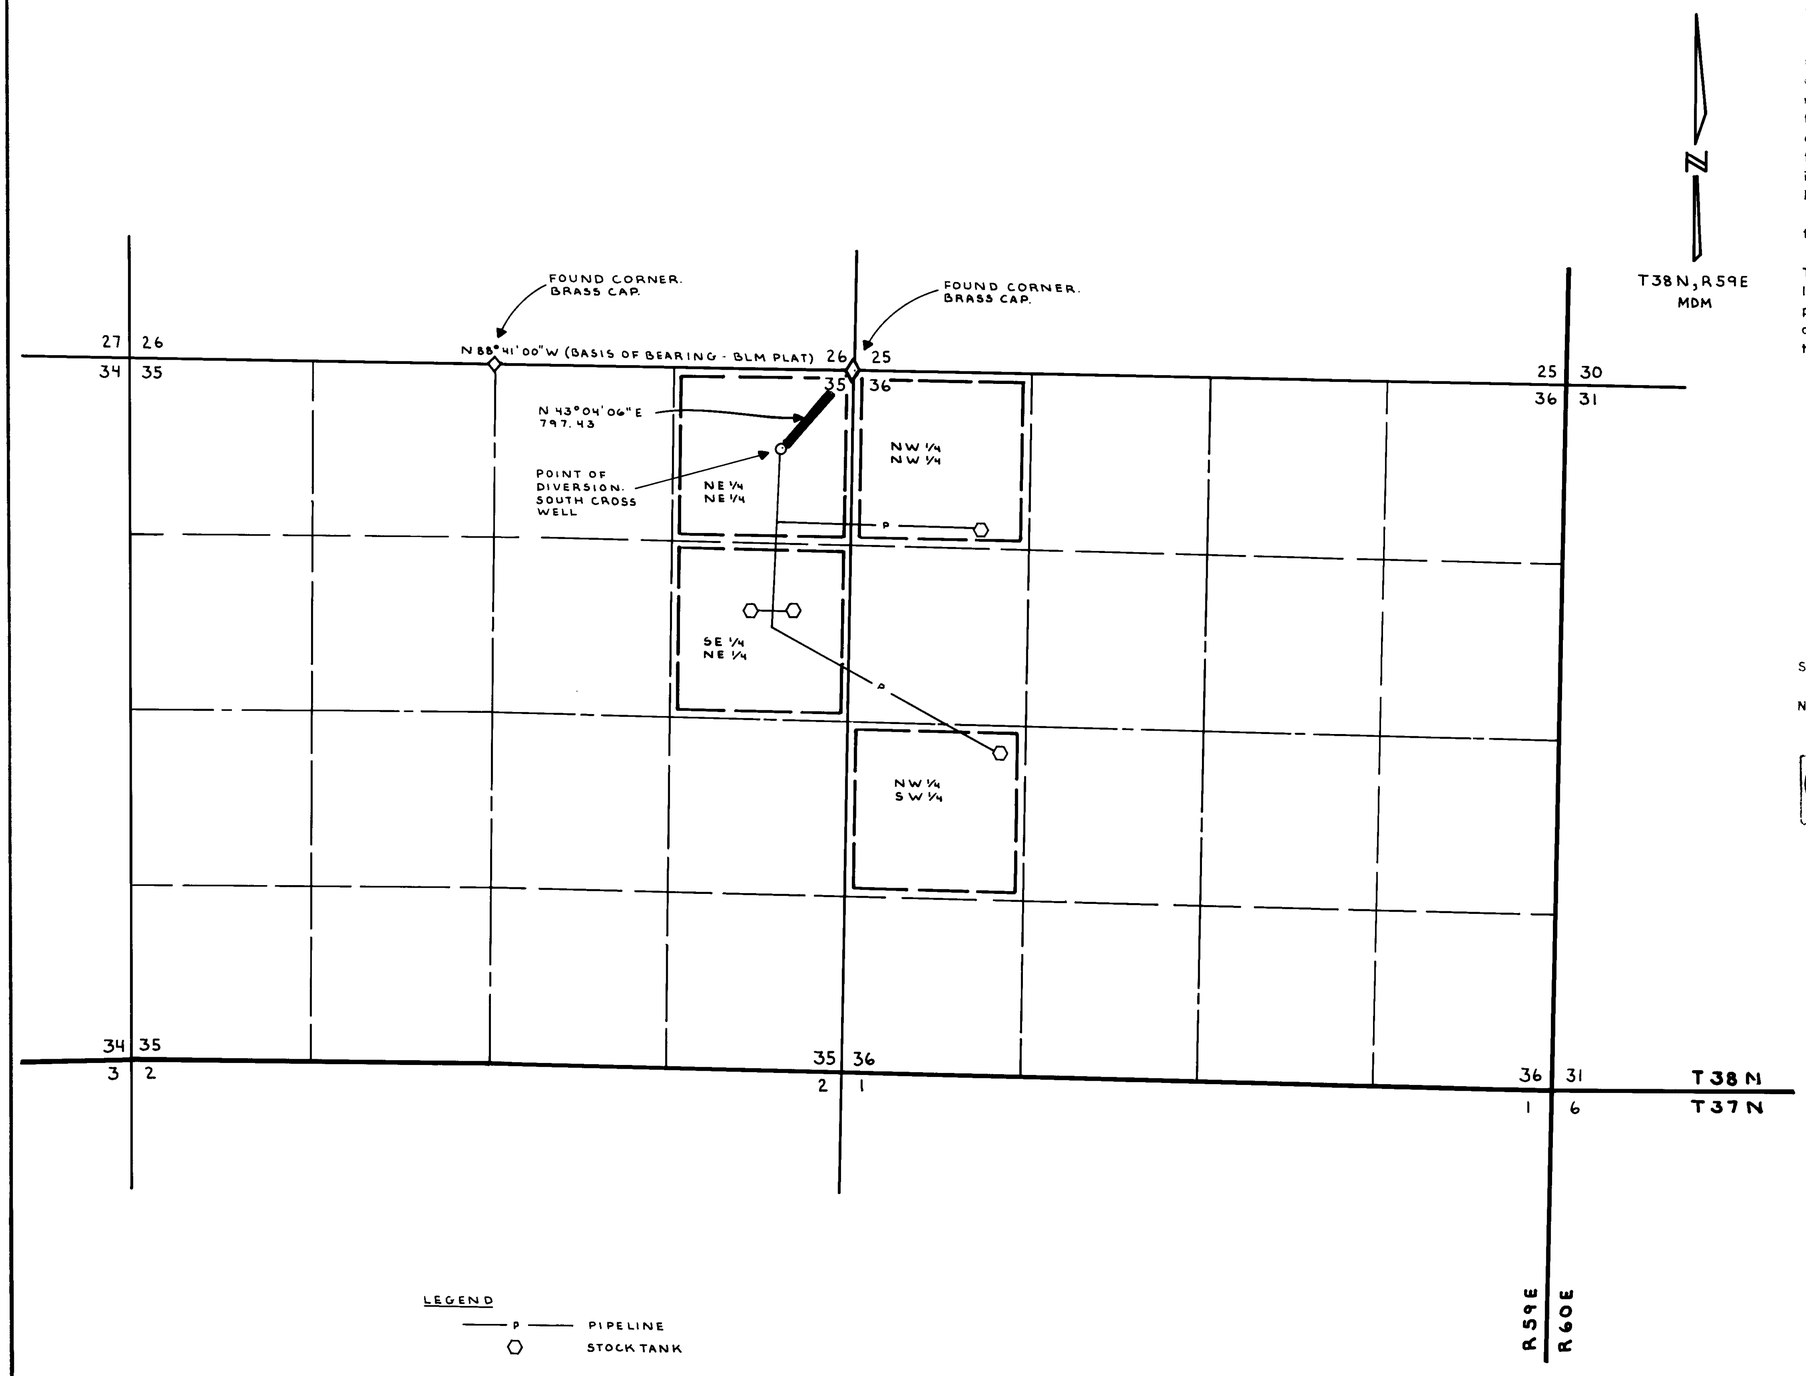

STATE OF NEVADA } SS
COUNTY OF ELKO }

I, Norman M. Rockwell, being first duly sworn, do hereby say that this map, consisting of one sheet, has been correctly drawn to the designated scale from field notes of a survey made by me on the 23rd day of JULY, 1992; that it truly and correctly represents the proposed location and extent of the works used to divert water
from SOUTH CROSS WELL
in ELKO COUNTY
by U.S. DEPARTMENT OF THE INTERIOR, BUREAU OF LAND MANAGEMENT
for STOCKWATERING AND WILDLIFE PURPOSES

That the proposed point of diversion, the approximate location and size of the diverting channel or other conduit, the place and manner of use, and the location and names of all other works or streams which are crossed by, or connected with the said works, are fully and correctly designated thereon.

PROFESSIONAL LAND SURVEYOR - STATE OF NEVADA
NORMAN M ROCKWELL
2804

Norman M. Rockwell
STATE WATER RIGHT SURVEYOR NO. 412

Subscribed and sworn to before me this 8th day of October, 1992.
Notary Public in and for Elko County, Nevada.

JOSEPH D. LEMONS
Notary Public
State of Nevada
Elko County, Nevada
My appointment expires February 26, 1993

Joseph D. Lemons

LEGEND
—— P —— PIPELINE
⬡ STOCK TANK

600 0 600 1200 1800 2400
SCALE: 1" = 600'

NOTE:
BASIS OF BEARING DETERMINED BY PRELIMINARY RESURVEY, JUNE 1992

57708

MAP
TO ACCOMPANY APPLICATION TO
APPROPRIATE WATER
FOR STOCKWATERING AND WILDLIFE PURPOSES
BY U.S. DEPARTMENT OF THE INTERIOR, BUREAU OF LAND MANAGEMENT
FROM SOUTH CROSS WELL

FILED
OCT 9 1992
STATE ENGINEER'S OFFICE

U.S. DEPT. OF THE INTERIOR
BUREAU OF LAND MANAGEMENT
ELKO DISTRICT NEVADA

DRAWING NO.
NV-010-7250.10-172

57908