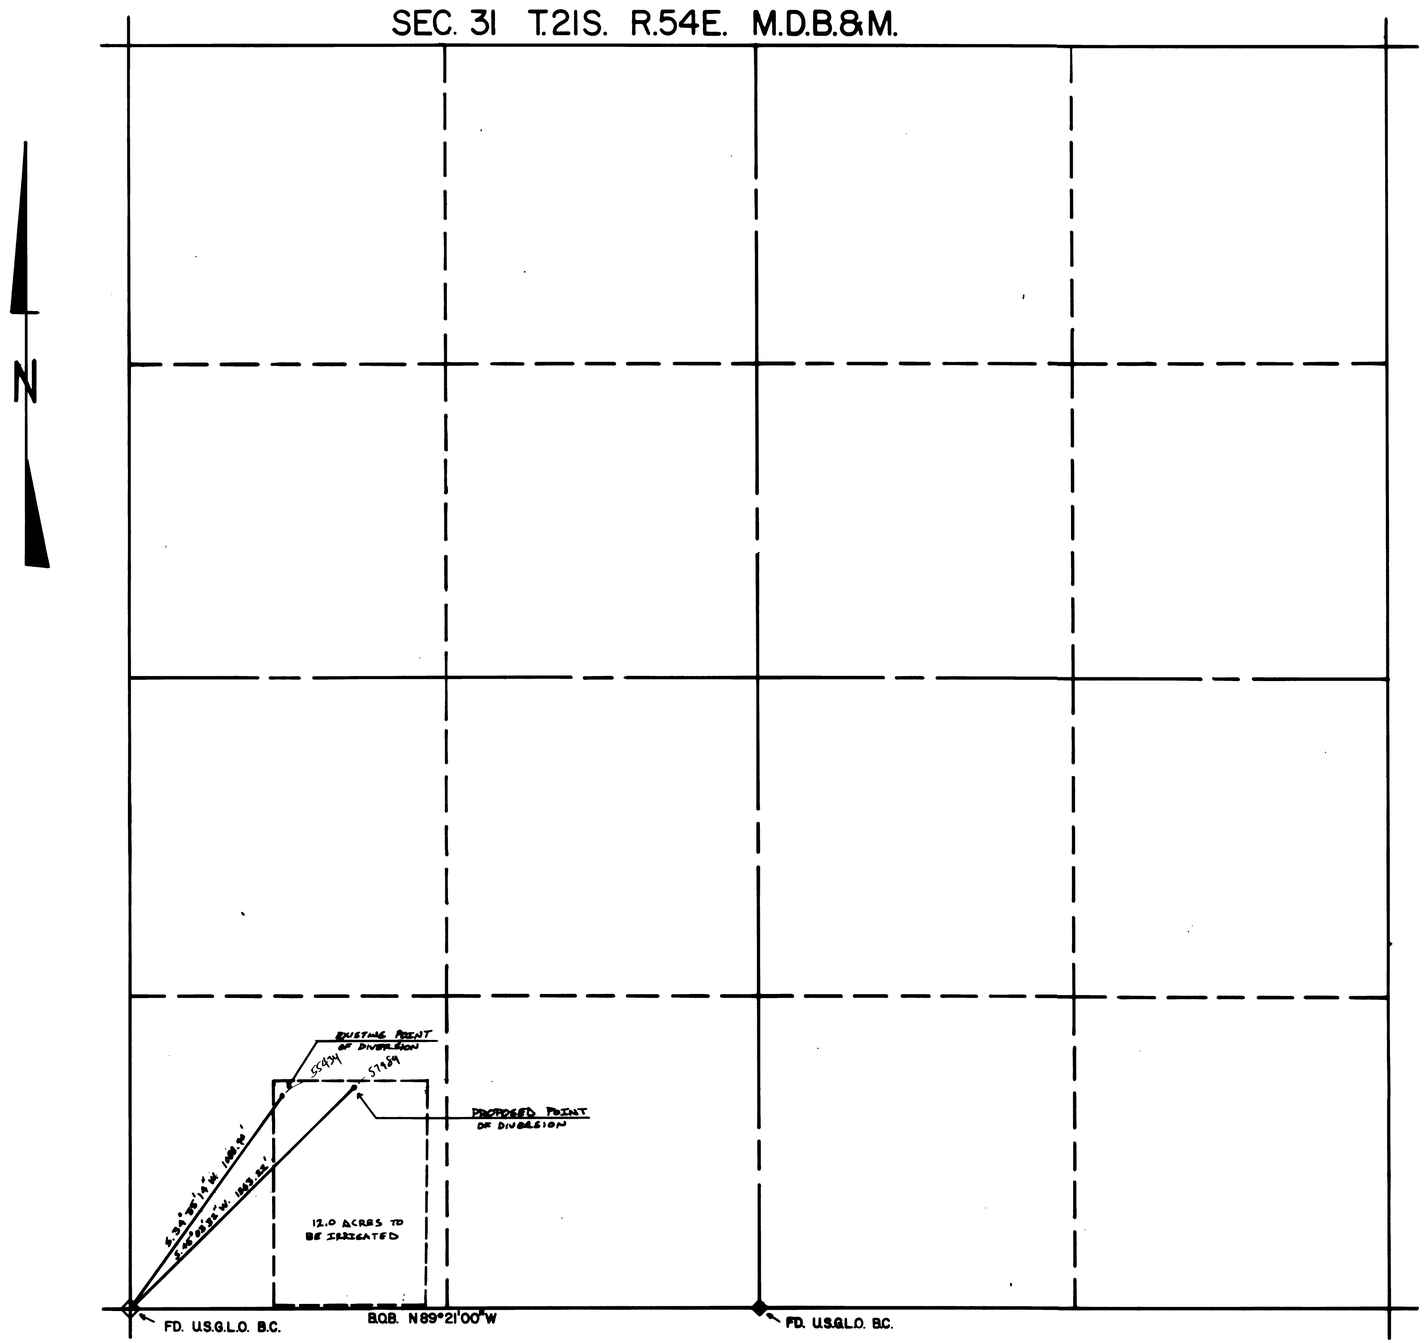

STATE OF NEVADA)
) SS.
COUNTY OF CLARK)

I , being first duly sworn, depose and say that this map, consisting of 1 sheet, has been correctly drawn to the designated scale from field notes of a survey made under my supervision and direction, on the 1st day of August, 19 92 ; that it truly and correctly represents the proposed location and extent of the works used to divert water from an underground source in Nye County, by Steven R. and Nancy Hemphill for Irrigation and Domestic purposes. That the proposed point of diversion, names of all other works which will cross or connect with the proposed works, and the boundary of all lands, are fully and correctly designated thereon.

State Water Rights Surveyor No. 5643

Subscribed and sworn to before me
this 6th day of August, 1992
Notary Public in and for Clark County, Nevada

Signed

NOTARY PUBLIC
STATE OF NEVADA
County of Clark
Thomas J. Smedes
My Appointment Expires Feb. 6, 1995

8/6/92

BASIS OF BEARING
N89°21'00" BEING THE SOUTH LINE OF THE SW4 SEC. 31 T.21S. R.54E. M.D.B.&M. AS PER RECORD OF SURVEY NYE COUNTY, NEVADA RECORDS

0 300 600 900 1200
SCALE 1"=300'

57989 - 57990T

MAP

TO ACCOMPANY APPLICATION TO CHANGE THE POINT OF DIVERSION OF A PORTION OF PERMIT NO. 55434 FOR IRRIGATION AND DOMESTIC USE BY: STEVEN R. AND NANCY HEMPHILL

FILED
AUG 20 1992
STATE ENGINEER'S OFFICE

67909 57990T 57989

OK - dfd - Kelvin should this be looked into? 55434 has already been checked