SEC	SUBDIVISION	TWN	RNG	CULT ACRES	TYPE OF CULTURE
20	NW 1/4 NE 1/4	T7S	R67E	4.20	ALFALFA
20	SW 1/4 NE 1/4	T7S	R67E	5.73	ALFALFA
20	SW 1/4 NE 1/4	T7S	R67E	5.96	PASTURE
20	SE 1/4 NE 1/4	T7S	R67E	12.16	ALFALFA
20	SE 1/4 NE 1/4	T7S	R67E	0.87	PASTURE
20	NE 1/4 SE 1/4	T7S	R67E	6.43	ALFALFA
20	NE 1/4 SE 1/4	T7S	R67E	6.43	PASTURE
21	NW 1/4 SW 1/4	T7S	R67E	10.22	ALFALFA
21	NW 1/4 SW 1/4	T7S	R67E	2.31	PASTURE

TOTAL ALFALFA: 38.74 acres
TOTAL PASTURE = 15.57 acres
54.31 acres

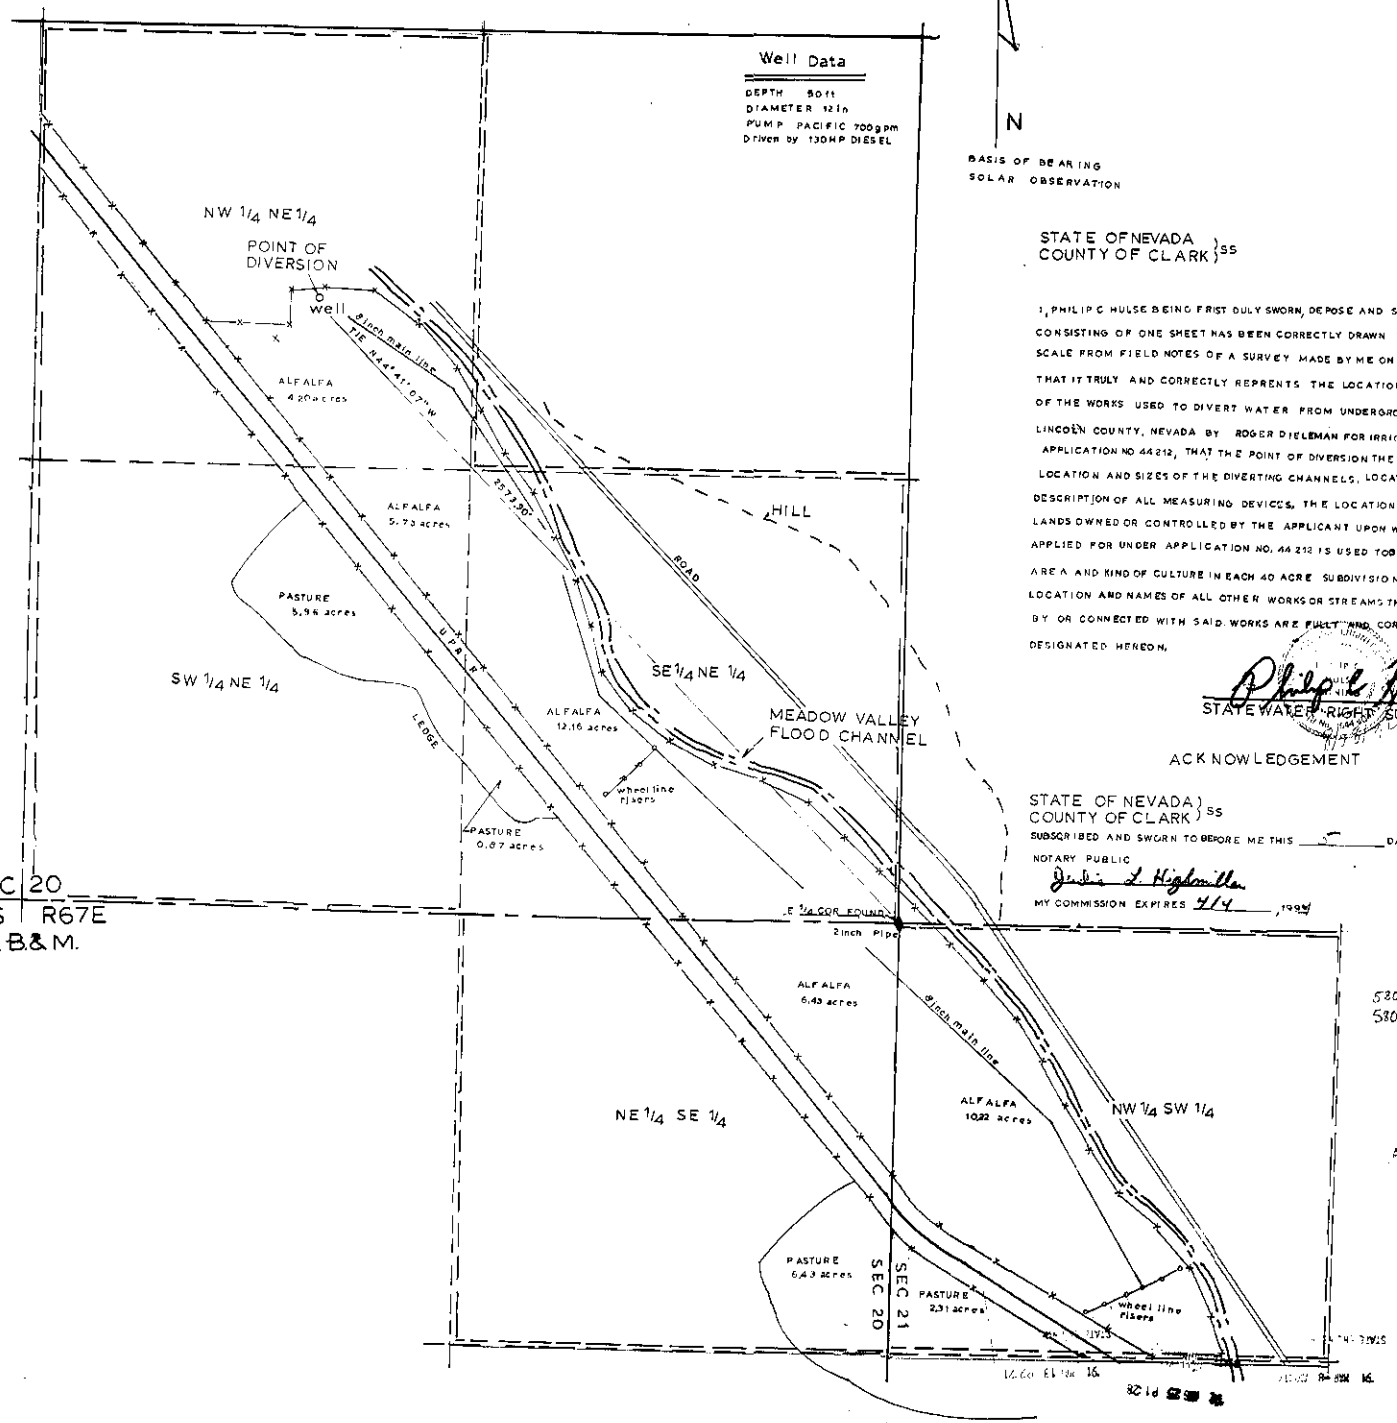

STATE OF NEVADA }
COUNTY OF CLARK } SS

I, PHILIP C HULSE BEING FRIST DULY SWORN, DEPOSE AND SAY THAT THIS MAP CONSISTING OF ONE SHEET HAS BEEN CORRECTLY DRAWN TO THE DESIGNATED SCALE FROM FIELD NOTES OF A SURVEY MADE BY ME ON JANUARY 20, 1991, THAT IT TRULY AND CORRECTLY REPRENTS THE LOCATION AND THE EXTENT OF THE WORKS USED TO DIVERT WATER FROM UNDERGROUND SOURCES IN LINCOLN COUNTY, NEVADA BY ROGER DIELEMAN FOR IRRIGATION UNDER APPLICATION NO 44212, THAT THE POINT OF DIVERSION THE LOCATION, THE LOCATION AND SIZES OF THE DIVERTING CHANNELS, LOCATION AND DESCRIPTION OF ALL MEASURING DEVICES, THE LOCATION AND EXTENT OF LANDS OWNED OR CONTROLLED BY THE APPLICANT UPON WHICH WATER APPLIED FOR UNDER APPLICATION NO. 44212 IS USED TOGETHER WITH THE AREA AND KIND OF CULTURE IN EACH 40 ACRE SUBDIVISION, AND THE LOCATION AND NAMES OF ALL OTHER WORKS OR STREAMS THAT ARE CROSSED BY OR CONNECTED WITH SAID WORKS ARE FULLY AND CORRECTLY DESIGNATED HEREON.

Philip C Hulse
STATE WATER RIGHT SURVEYOR

ACKNOWLEDGEMENT

STATE OF NEVADA }
COUNTY OF CLARK } SS
SUBSCRIBED AND SWORN TO BEFORE ME THIS 5 DAY OF March, 1991
NOTARY PUBLIC
Judie L Highmiller
MY COMMISSION EXPIRES 4/4, 1994

58003 [illegible] NO 14121 ISSUED 6-13-95
58026 [illegible] NO 14244 ISSUED 11-27-95

0 200 400 600 800
Scale: 1" 200ft

58003

MAP TO ACCOMPANY
PROOF OF BENEFICAL USE
UNDER APPLICATION NO. 44212
FOR IRRIGATION
BY ROGER DIELEMAN
FROM UNDERGROUND SOURCES

PHILIP C. HULSE, P.E., P.L.S.
STATE WATER RIGHT SURVEYOR
FEB. 1991

58026 58003