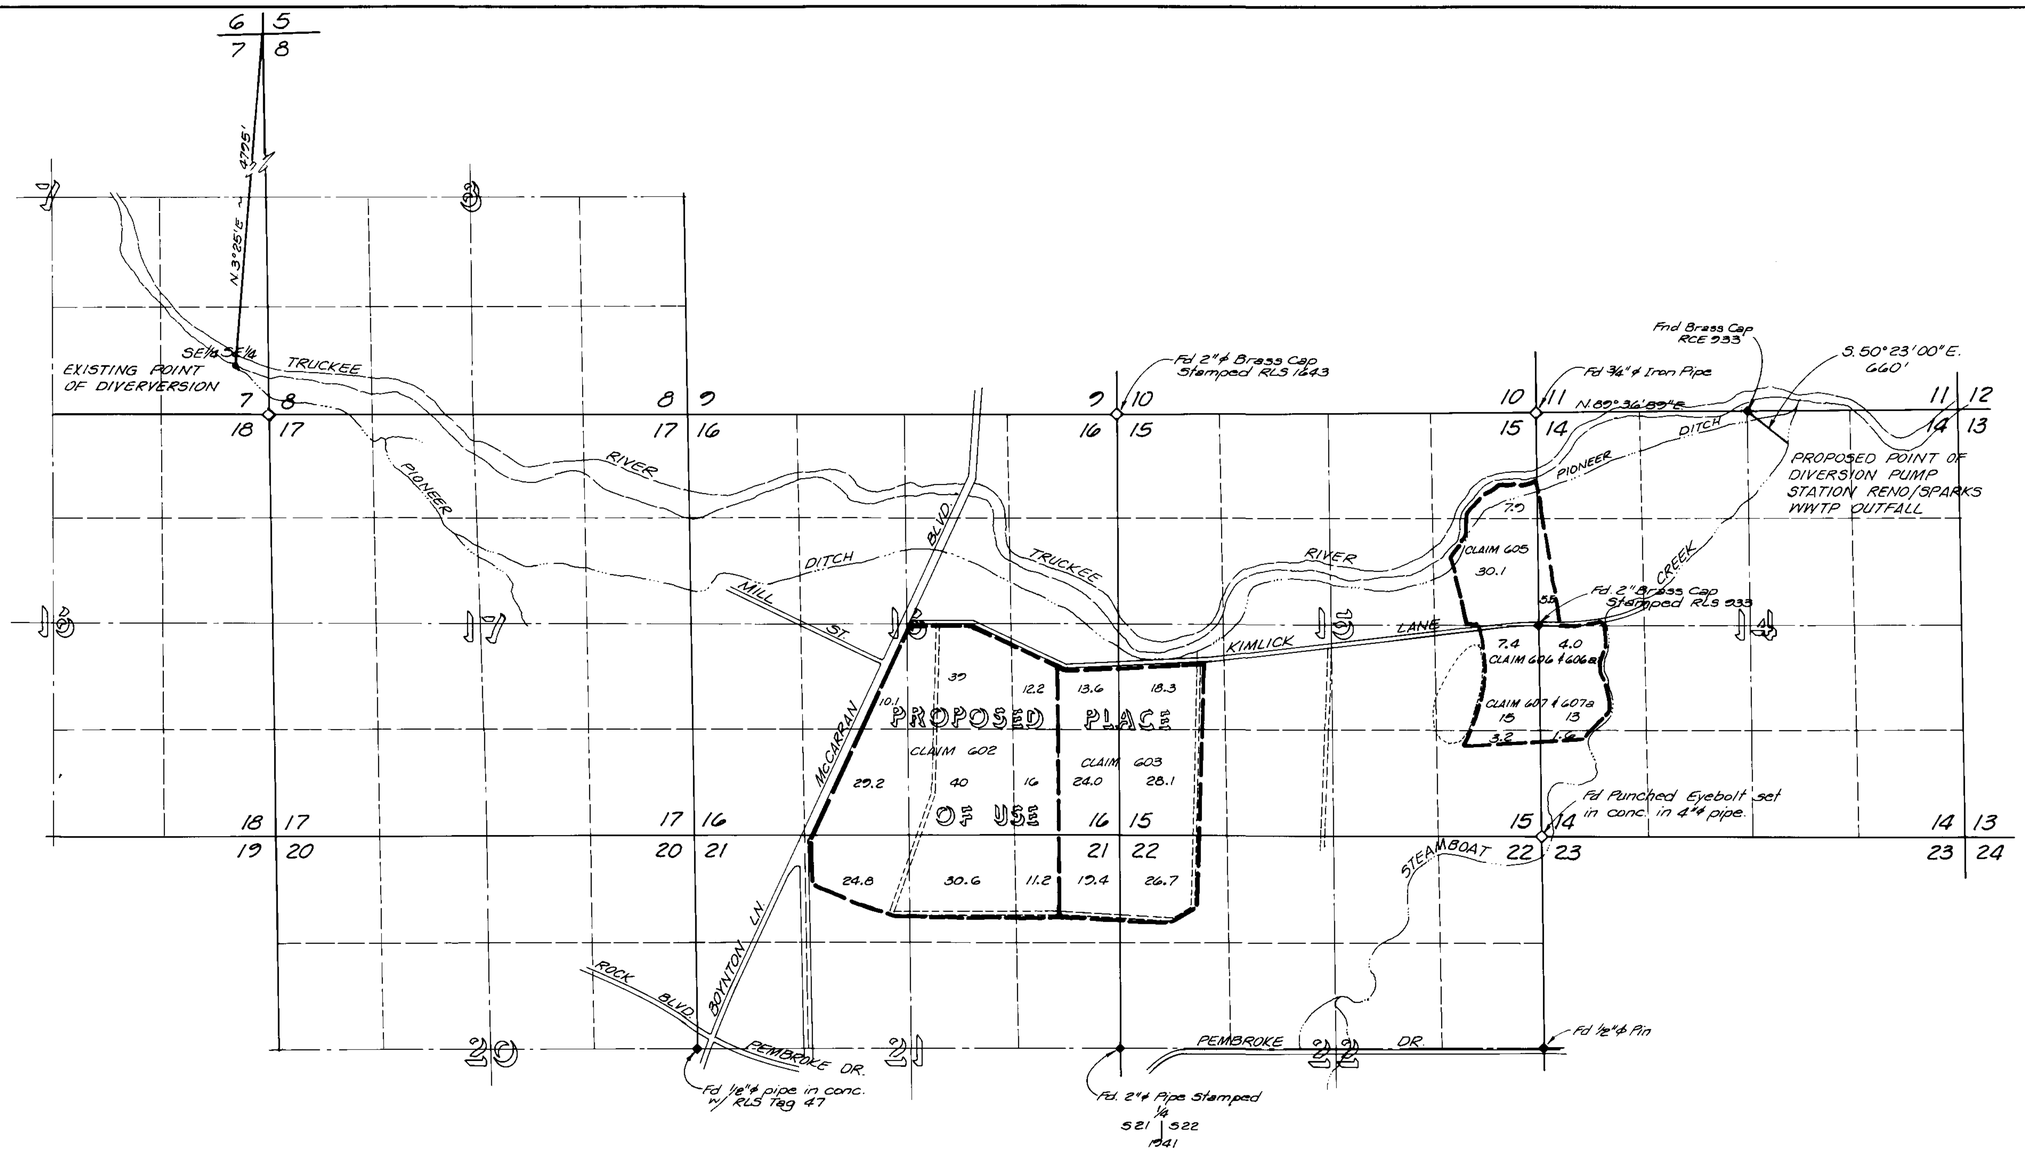

T.19N., R.20E., M.D.M.

TOTAL = 430.9 AC.

BASIS OF BEARINGS: WASHOE COUNTY WATER CONSERVATION CO. map under application 6534.

PROPOSED POINT OF DIVERSION
North line of Section 14, T.19N., R.20E., M.D.M. as shown on Record of Survey No. 625.

1000 500 0 1000 2000 3000
Scale: 1"=1000'

STATE OF NEVADA
SS
COUNTY OF WASHOE

I, Richard W. Arden, being first duly sworn, depose and say that this map, consisting of one sheet, has been correctly drawn to the designated scale from field notes of a survey made by me, or under my supervision and direction, between the 22nd day of July and the 27th day of August, 1992; that it truly and correctly represents the proposed extent and location of the place of use and point of diversion of water heretofore appropriated under a portion of Claims 602, 603, 605, 606, 606A, 607 and 607, Truckee River Decree from Steamboat Creek source in Washoe County by The Board of Regents, University of Nevada System; that the proposed point of diversion, proposed place of use, existing place of use, the location and names of all other works and the boundary of all lands, showing by 40-acre subdivisions, the areas proposed to be irrigated, are fully and correctly designated hereon.

RICHARD W. ARDEN
STATE WATER RIGHT SURVEYOR NO. 307
PROFESSIONAL LAND SURVEYOR NO. 1643

Subscribed and sworn to before me on this 28th day of August, 1992.

NOTARY PUBLIC

CAROL ANN ADAMS
Notary Public - State of Nevada
Appointment recorded in Washoe
MY APPOINTMENT EXPIRES JUNE

FILED
AUG 28 1992
STATE ENGINEER'S OFFICE

'92 AUG 28 P1:09
STATE ENGINEER'S OFFICE

58016T

MAP TO ACCOMPANY APPLICATION TO CHANGE POINT OF DIVERSION OF A PORTION OF CLAIMS 602, 603, 605, 606, 606A, 607 & 607A TRUCKEE RIVER DECREE FOR IRRIGATION PURPOSES BY THE BOARD OF REGENTS UNIVERSITY OF NEVADA SYSTEM FROM STEAMBOAT CREEK SOURCE IN WASHOE COUNTY, NEVADA

sea ENGINEERS/PLANNERS
950 INDUSTRIAL WAY
SPARKS, NEVADA

JOB NO. 161-10-1
DATE July 1992
DR. C.H.W.

59832 | 58016-T