80442 T
80440 T
80436 T
78560 T
78557 T
78555 T
78550 T
78548 T
78543 T
75754 T
75753 T
75751 T
75748 T
75747 T
75745 T
75744 T
75733 T
75729 T
75089 T
75084 T
75075 T
75074 T
75073 T
75072 T
75070 T
75069 T
71986 T
THRU
71993 T
70000 T
69999 T
69998 T
69997 T
69996 T
69994 T
69993 T
69992 T
68608 T
68613 T
68612 T
68609 T
68608 T
68607 T
68604 T
68603 T
68602 T
67294 T
67293 T
67290 T

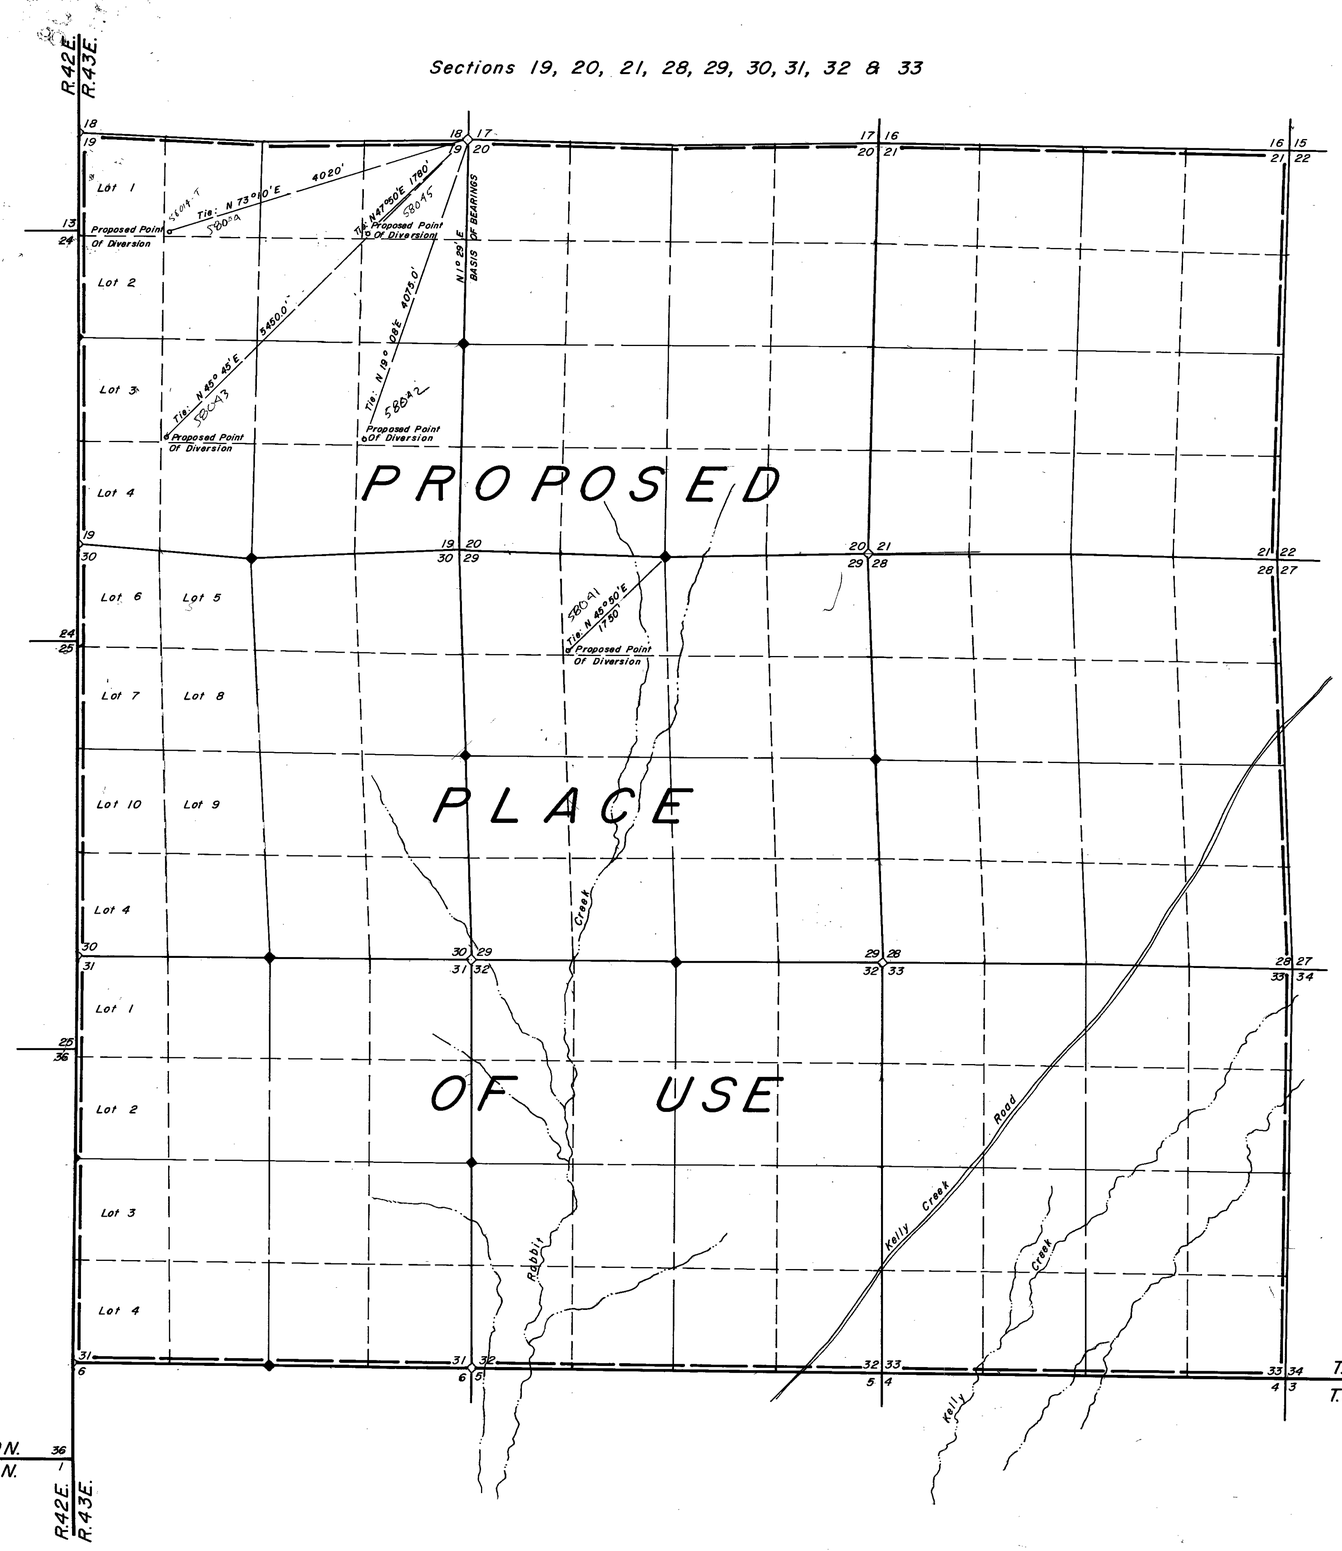

STATE OF NEVADA
COUNTY OF HUMBOLDT

I, ROBERT N. CALDWELL, being first duly sworn, depose and say that this map, consisting of one sheet, has been correctly drawn to the designated scale from field notes of a survey made by me or under my supervision and direction, between the 30th day of August, and the 31st day of August, 1992; that it truly and correctly represents the proposed location and extent of the works used to divert water from an underground source in Humboldt County by Rabbit Creek Mining Incorporated for mine dewatering purposes. That the proposed point of diversion and return, the location of the mine, and the approximate size and capacity of the diverting channel, and the location and names of all other works or streams which are crossed by, or connected with the said works, are shown and correctly designated thereon.

Robert N. Caldwell
ROBERT N. CALDWELL
State Water Right Surveyor No. 468

PROFESSIONAL LAND SURVEYOR STATE OF NEVADA No.4233

9-1-92

Subscribed and sworn to before me this 1st day of September, 1992.

Ginger M. Gabiola
Notary Public

GINGER M. GABIOLA
NOTARY PUBLIC
HUMBOLDT CO. NEVADA
My Appointment Expires
JAN. 1, 1996

NOTES:

▷ or ◇ Indicates A Found Section Corner, Iron Pipe With A B.L.M. Brass Cap

▶ or ◆ Indicates A Found 1/4 Corner, Iron Pipe With A B.L.M. Brass Cap

Basis Of Bearings: The Line Between The NE Corner & The E 1/4 Corner Of Section 19, As Shown On The B.L.M. Dependent Resurvey Plat Of T. 39 N., R. 43 E., M.D.B.& M. Dated August 8, 1966, As Being S 1°29' W.

SCALE 1" = 1000'

1000 0 1000 2000 3000 4000

58044-T

58041-45

FILED
SEP 03 1992
STATE ENGINEER'S OFFICE

MAP
TO ACCOMPANY APPLICATION
TO APPROPRIATE WATER
FOR MINE DEWATERING PURPOSES

By Rabbit Creek Mining Incorporated

FROM AN UNDERGROUND SOURCE
IN HUMBOLDT COUNTY, NEVADA

Desert-Mountain Inc.
Land and Water Right Surveyors
146 West Second Street
Winnemucca, Nevada 89445
(702) 623-4414

SEP -3 P2:45
STATE ENGINEERS OFFICE

67289T 67288T 66037T 66035T 66033T 66032T 66031T 64956T 64947T 63796 T 58045 58044 58043 58042 58041