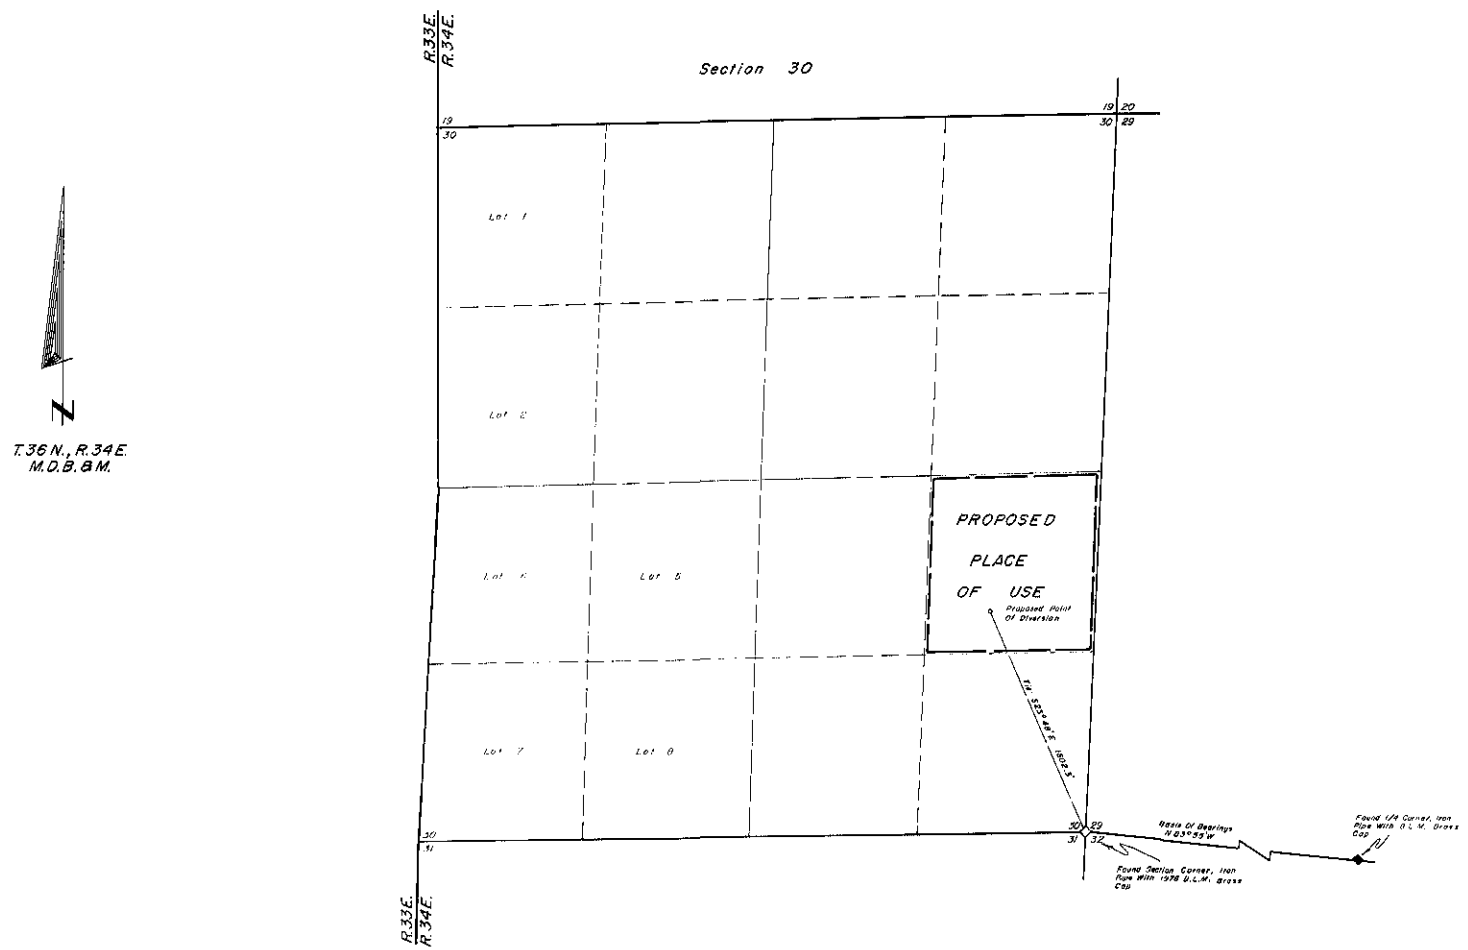

NOTES:

Basis Of Bearings Taken From The B.L.M. Dependent Resurvey Plat Of T.36N., R.34E., M.D.B.&M. Dated July 26th, 1977.

STATE OF NEVADA
COUNTY OF HUMBOLDT

I, JOHN H. MILTON III, being first duly sworn, depose and say that this map, consisting of one sheet, has been correctly drawn to the designated scale from field notes of a survey made by me or under my supervision and direction, between the 7th day of July, and the 9th day of July, 1992; that it truly and correctly represents the proposed location and extent of the works used to divert water from an underground source in Humboldt County by DELONG RANCHES, INC. for stockwatering purposes. That the proposed point of diversion, the approximate location and size of the diverting channel or other conduit, the place and manner of use, and the location and names of all other works or streams which are crossed by or connected with the said works, are fully and correctly designated thereon.

State Water Right Surveyor No. 573

7-31-92

Subscribed and sworn to before me this 31st day of July, 1992.

Ginger M. Gabiola
Notary Public

GINGER M. GABIOLA
NOTARY PUBLIC
HUMBOLDT CO. NEVADA
My Appointment Expires
JAN. 1, 1996

SCALE 1" = 500'

500 0 500 1000 1500 2000

FILED
SEP 1 1 1992
STATE ENGINEER'S OFFICE

Desert-Mountain Inc.
Land and Water Right Surveyors
146 West Second Street
Winnemucca, Nevada 89445
(702) 623-4414

MAP TO ACCOMPANY APPLICATION TO APPROPRIATE WATER

BY DELONG RANCHES, INC.

For Stockwatering Purposes From An Underground Source

IN HUMBOLDT COUNTY, NEVADA

58062