T.32S. R.66E. M.D.M.
CLARK COUNTY, NEVADA

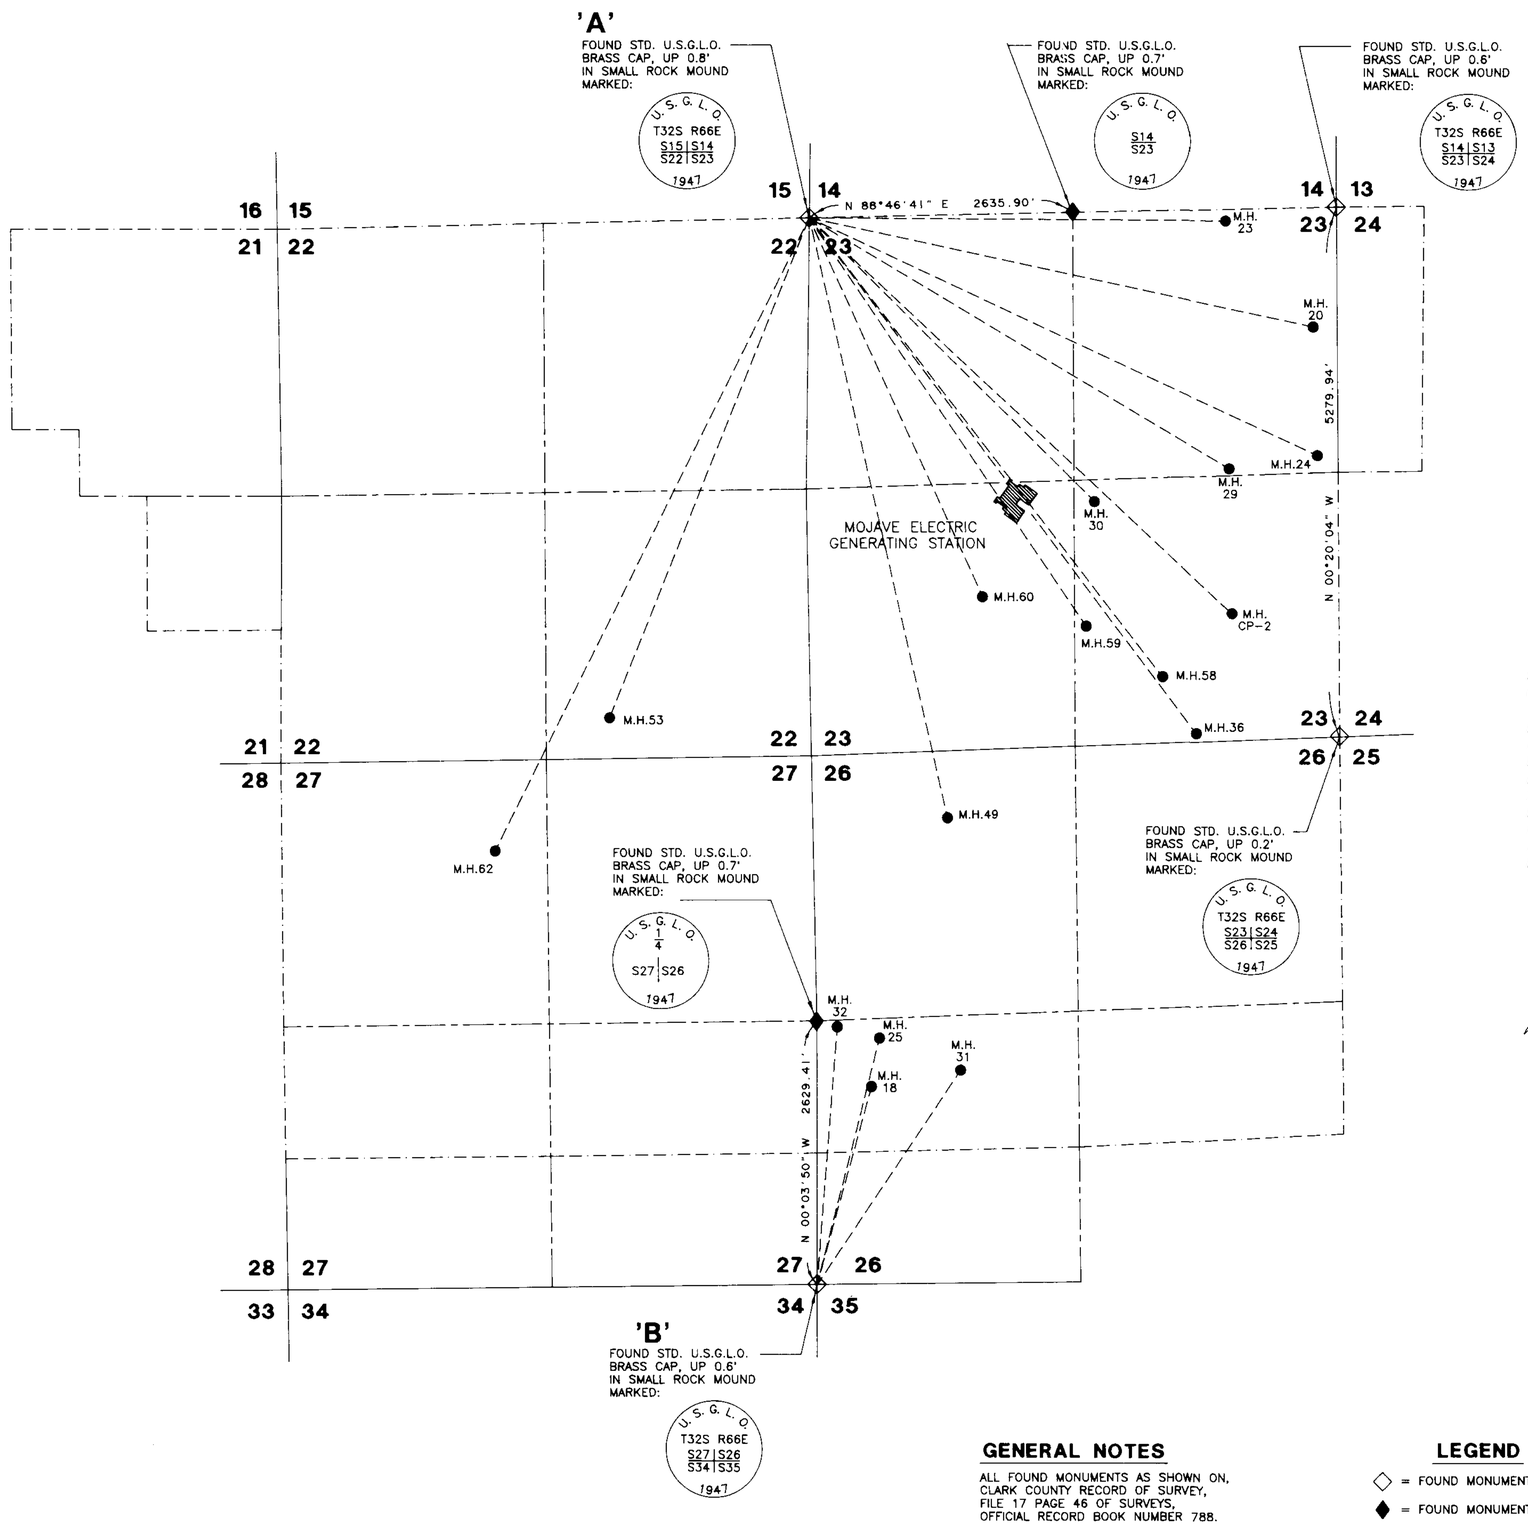

FROM	TO	BEARING	DISTANCE
'A'	M.H. 23	S 89°39'46" E	4161.594'
'A'	M.H. 20	S 77°54'50" E	5150.173'
'A'	M.H. 29	S 59°16'58" E	4882.235'
'A'	M.H. 24	S 65°02'40" E	5600.797'
'A'	M.H. 30	S 45°16'32" E	4015.268'
'A'	M.H. CP-2	S 47°01'02" E	5772.623'
'A'	M.H. 36	S 36°59'00" E	6428.479'
'A'	M.H. 60	S 24°41'10" E	4152.361'
'A'	M.H. 59	S 34°16'15" E	4916.991'
'A'	M.H. 58	S 37°41'32" E	5776.936'
'A'	M.H. 49	S 12°59'40" E	6135.414'
'A'	M.H. 53	S 21°50'51" W	5365.399'
'A'	M.H. 62	S 26°29'04" W	7037.364'
'B'	M.H. 32	N 04°28'46" E	2597.699'
'B'	M.H. 25	N 14°12'41" E	2543.017'
'B'	M.H. 18	N 15°20'36" E	2055.951'
'B'	M.H. 31	N 33°45'05" E	2582.526'

STATE OF NEVADA } SS.
COUNTY OF CLARK }

I, JAMES G. GRAHAM, BEING FIRST DULY SWORN, DEPOSE AND SAY THAT THIS MAP, CONSISTING OF ONE SHEET, HAS BEEN CORRECTLY DRAWN TO THE DESIGNATED SCALE, FROM FIELD NOTES OF A SURVEY MADE BY ME, (OR UNDER MY SUPERVISION AND DIRECTION), ON THE 27th DAY OF APRIL, 1992; THAT IT TRULY AND CORRECTLY REPRESENTS THE LOCATION AND EXTENT OF WORKS USED TO DIVERT WATER FROM AND UNDERGROUND SOURCE IN CLARK COUNTY, NEVADA BY THE SOUTHERN CALIFORNIA EDISON COMPANY FOR INDUSTRIAL PURPOSES.

PROFESSIONAL LAND SURVEYOR · STATE OF NEVADA · JAMES G. GRAHAM · Exp. 6/30/93 · No. 8788 · 11/19/92

James G. Graham
JAMES G. GRAHAM
STATE WATER RIGHT SURVEYOR No. 881

NOTE

THIS MAP SUBMITTED AT THE REQUEST OF MR. ROBERT THAYER, TO SUPERCEDE MAP No. 5228610-1 RECEIVED BY NEVADA STATE ENGINEERS OFFICE ON SEPTEMBER 14, 1992

SUBSCRIBED AND SWORN TO BEFORE ME Roslyn M Delmar
THIS 9th DAY OF NOVEMBER, 1992.
NOTARY PUBLIC IN AND FOR LOS ANGELES COUNTY, CALIFORNIA

ROSLYN M. DELMAR · COMM. #996828 · Notary Public-California · LOS ANGELES COUNTY · My comm. expires FEB 08, 1996

0 400 800 1600
SCALE IN FEET

GENERAL NOTES

ALL FOUND MONUMENTS AS SHOWN ON, CLARK COUNTY RECORD OF SURVEY, FILE 17 PAGE 46 OF SURVEYS, OFFICIAL RECORD BOOK NUMBER 788.

LEGEND

◇ = FOUND MONUMENT AS NOTED
◆ = FOUND MONUMENT AS NOTED
● = FOUND WATER WELLS (M.H.)

FILED
NOV 19 1992
STATE ENGINEER'S OFFICE

MOHAVE GENERATING STATION

MAP
TO ACCOMPANY APPLICATION TO APPROPRIATE WATER

FOR : INDUSTRIAL USE
BY : SOUTHERN CALIFORNIA EDISON COMPANY
FROM: AN UNDERGROUND SOURCE IN CLARK COUNTY, NEVADA

Southern California Edison Company

FILE : FGSMOJAVE.DWG

58086E 58085E 58084E 58083E 58082E 58081E 58080E 58079E 58078E 58077E 58076E 5228610-2

5228610-2