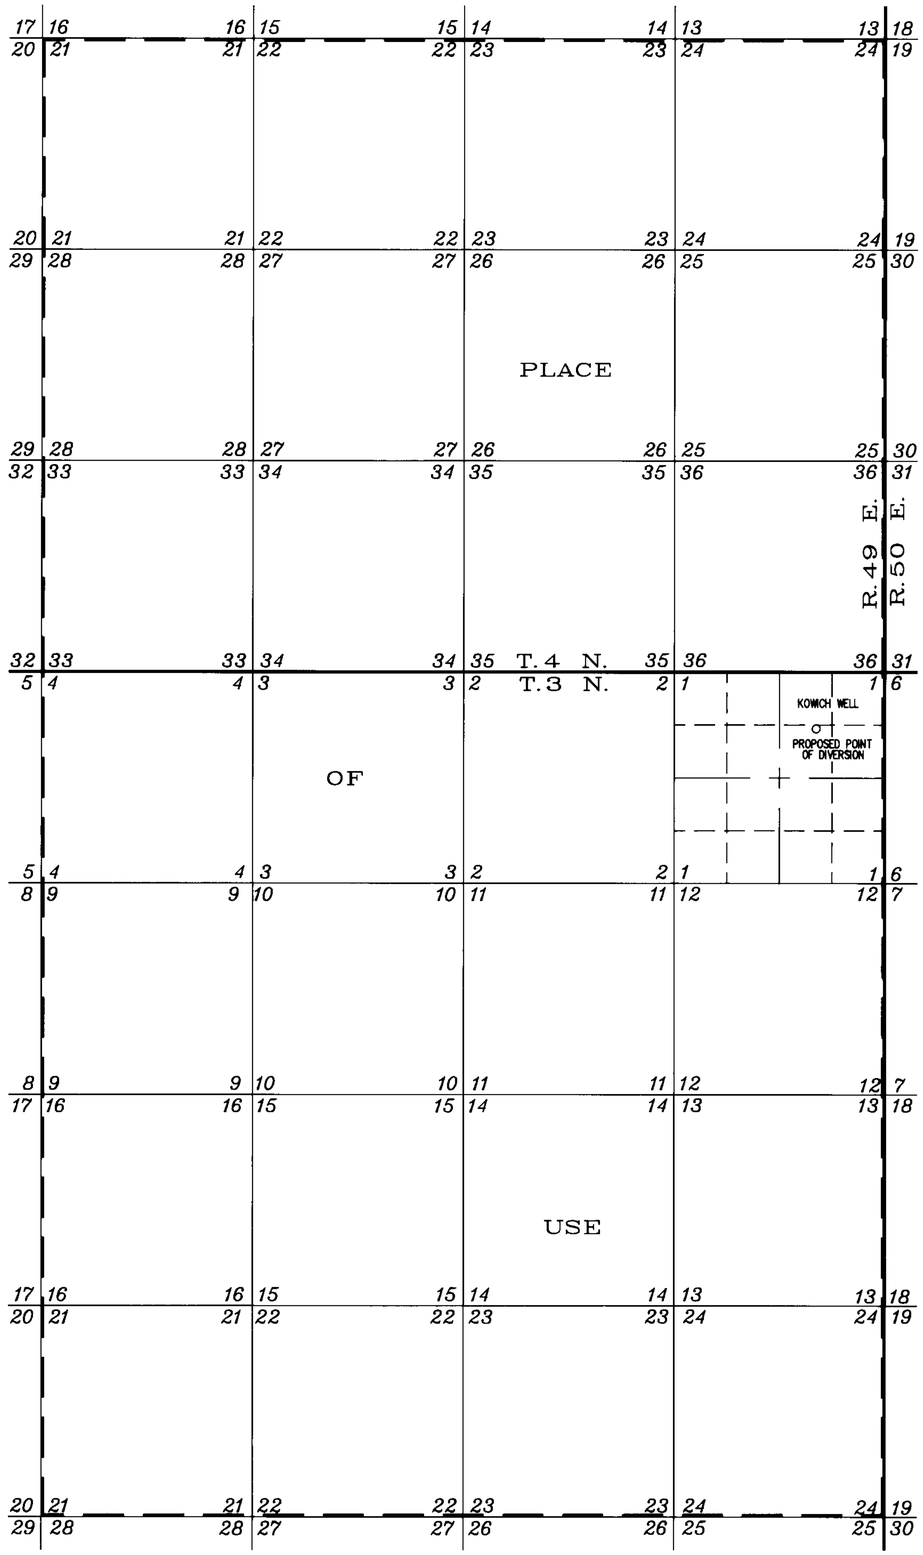

SCALE 1" = 2000'

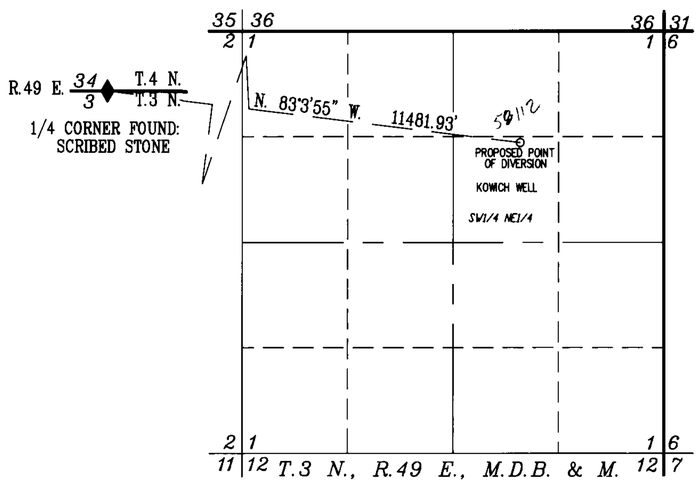

BASIS OF BEARING
BY SOLAR OBSERVATION

STATE OF NEVADA
County of White Pine } ss.

I, Dean G. Neubauer, being first duly sworn, depose and say that this map, consisting of one sheet, has been correctly drawn to the designated scale from field notes of a survey made under my supervision and direction on the 8th day of April, 1992; that it truly and correctly represents the proposed location and extent of the works used to divert water from Underground Sources, in Nye County, by Tom Colvin, Jr. for Stockwatering purposes. That the proposed point of diversion, the approximate location and size of the diverting channel or other conduit, the place and manner of use, and the location and names of all other works or streams which are crossed by, or connected with the said works, are fully and correctly designated thereon.

Dean Neubauer
Dean G. Neubauer
State Water Right Surveyor No. 917

PROFESSIONAL LAND SURVEYOR
DEAN NEUBAUER
9-17-92
No. 8392
STATE OF NEVADA

Subscribed and sworn to before me this 17th day of September, 1992.

Debbie Godard
Notary Public in and for White Pine County, Nevada.

DEBBIE GODARD
Notary Public – State of Nevada
Appointment Recorded in White Pine County
MY APPOINTMENT EXPIRES NOV. 5, 1995

0 1000 2000 3000 4000
SCALE 1" = 1000'

58112

FILED
SEP 2 1992
STATE ENGINEER'S OFFICE

SURVEYED & MAPPED BY
BOUNDY & FORMAN, INC.
ELY, NEVADA
SEPTEMBER, 1992

MAP TO ACCOMPANY
APPLICATION TO APPROPRIATE WATER

FOR *STOCKWATERING*

BY TOM COLVIN, JR.

FROM *UNDERGROUND SOURCES*

58112