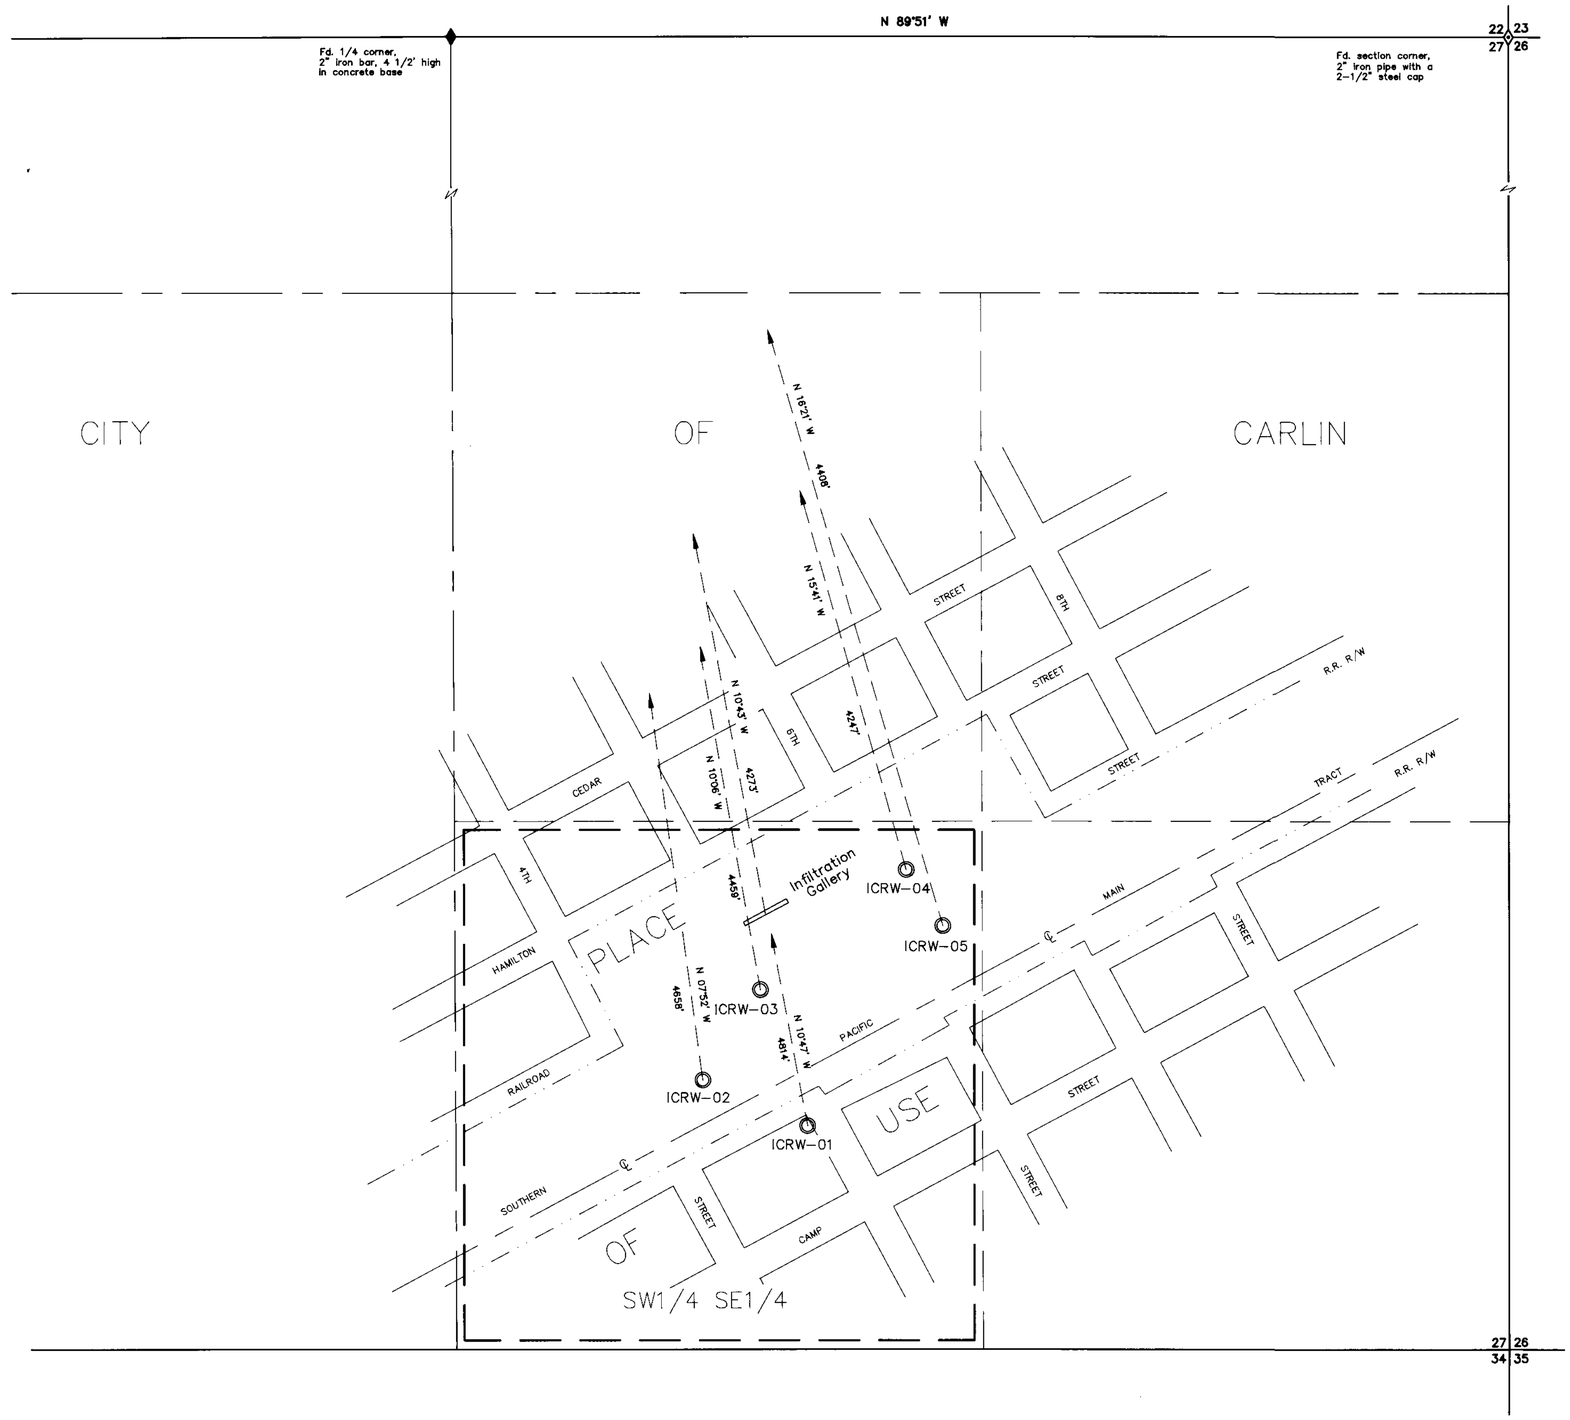

STATE OF NEVADA,

ss.

COUNTY OF ELKO

I, William A. Nisbet, being first duly sworn, depose and say that this map, consisting of one sheet, has been correctly drawn to the designated scale from field notes of a survey made under my supervision and direction, on the 5th day of November, 1992; that it truly and correctly represents the proposed location and extent of the works used to divert water from UNDERGROUND, in ELKO COUNTY, by SOUTHERN PACIFIC TRANSPORTATION COMPANY, for ENVIRONMENTAL purposes. That the proposed point of diversion, the approximate location and size of the diverting channel or other conduit, the place and manner of use, and the location and names of all other works or streams which are crossed by, or connected with, the said works, are fully and correctly designated thereon.

PROFESSIONAL LAND SURVEYOR-STATE OF NEVADA
WILLIAM A. NISBET
11/09/92
No. 3805

William A. Nisbet

William A. Nisbet, State Water Right Surveyor

Subscribed and sworn to before me this 9 day of November, 1992.

Coralee Griswold

NOTARY PUBLIC in and for ELKO COUNTY, NEVADA

CORALEE GRISWOLD
Notary Public
State of Nevada
Elko County, Nevada
My Appointment expires July 12, 1994

Place of Use boundary

Right-of-way Southern Pacific Transportation Co.

N

T. 33 N., R. 52 E., M.D.M.

BASIS OF BEARING: North line of section 27, T. 33 N., R. 52 E., as N89°51' W, on approved plat of survey of said township, dated July 1869.

0 200 400 600

SCALE: 1"=200'

58323 E

STATE ENGINEER'S OFFICE
NOV 16 1992
FILED

NO.	BY	DATE	DESCRIPTION	CHK'D	APP'D

REVISIONS

DRAWN BY DJF | APPROVED BY
JOB NO. 7061.001 | DATE Nov. 6, 1992

MAP TO ACCOMPANY APPLICATION TO APPROPRIATE WATER

FOR

FOR **ENVIRONMENTAL PURPOSES**

BY **SOUTHERN PACIFIC TRANSPORTATION CO.**

FROM UNDERGROUND

IN ELKO COUNTY, NEVADA

CHILTON Engineering and Surveying, LTD
421 Court Street
(702) 738-2121 Elko, Nevada 89801

W92065 1/1

58323 E