SHEET 1 OF 1

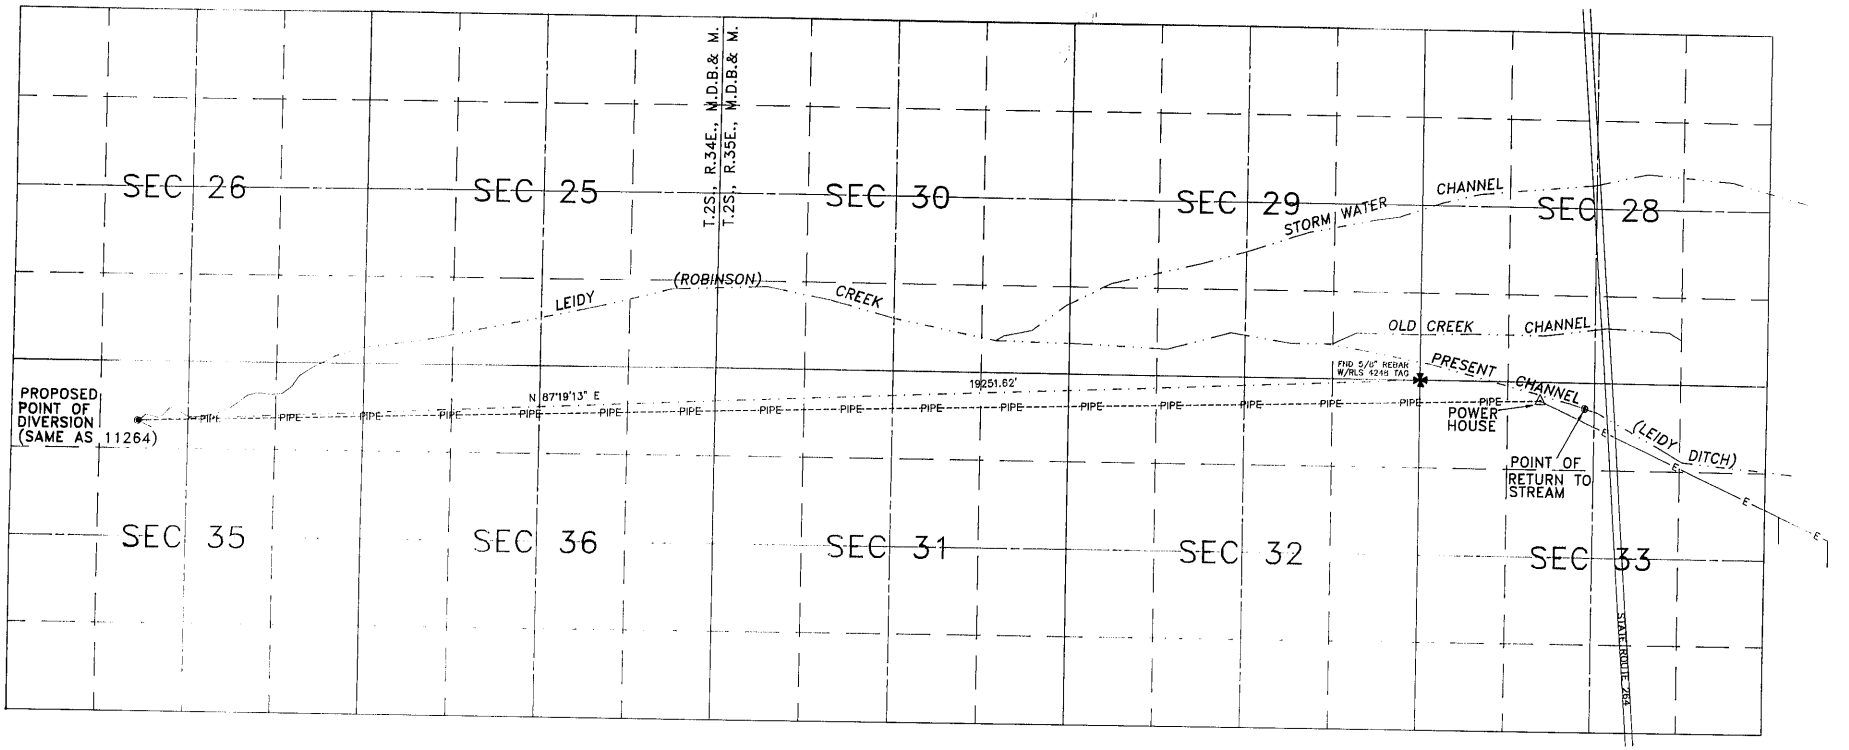

STATE OF NEVADA

COUNTY OF LYON

I, BRUCE L. RICE, BEING FIRST DULY SWORN, DEPOSE AND SAY THAT THIS MAP, CONSISTING OF 1 SHEET HAS BEEN CORRECTLY DRAWN TO THE DESIGNATED SCALE FROM FIELD NOTES OF A SURVEY MADE UNDER MY SUPERVISION DECEMBER, 1991; THAT IT TRULY AND CORRECTLY REPRESENTS THE PROPOSED LOCATION AND EXTENT OF THE WORKS USED TO DIVERT WATER FROM LEIDY CREEK IN ESMERALDA COUNTY BY JAMES R. AND CHRISTINE D. BOYCE FOR POWER. THAT THE PROPOSED POINT OF DIVERSION, THE APPROXIMATE LOCATION AND SIZE OF THE DIVERTING CHANNEL, ALL RESERVOIRS OR BASINS, THE LOCATION AND NAMES OF ALL OTHER WORKS WHICH WILL CROSS OR CONNECT WITH THE PROPOSED WORKS, AND THE BOUNDARY OF ALL LANDS SHOWING BY 40 ACRE SUBDIVISIONS THE AREAS PROPOSED TO BE IRRIGATED, ARE FULLY AND CORRECTLY DESIGNATED THEREON.

BRUCE L. RICE
STATE WATER RIGHT SURVEYOR NO. 540
EXP. 12-31-93

SUBSCRIBED AND SWORN TO BEFORE ME THIS 27TH DAY OF October, 1992
NOTARY PUBLIC IN AND FOR LYON COUNTY, NEVADA

LEGEND

---------PIPE---	PIPE LINE
———E———	POWER LINE
✠	FOUND CORNER

N

GRAPHIC SCALE

1000 0 500 1000 2000

(IN FEET)
1 inch = 1000 ft.

58331

MAP

TO ACCOMPANY APPLICATION TO APPROPRIATE WATER FOR POWER

FROM: LEIDY CREEK

BY: JAMES R. AND CHRISTINE D. BOYCE

RICE ENGINEERING, INC.
CIVIL ENGINEERING AND SURVEYING
P.O. BOX 130, 2288 FRUITS ROD, SMITH, NV 89430
(702) 465-2480

BOYCEPWR.DWG ACAD

STATE ENGR

NOV 17 92:13

58331