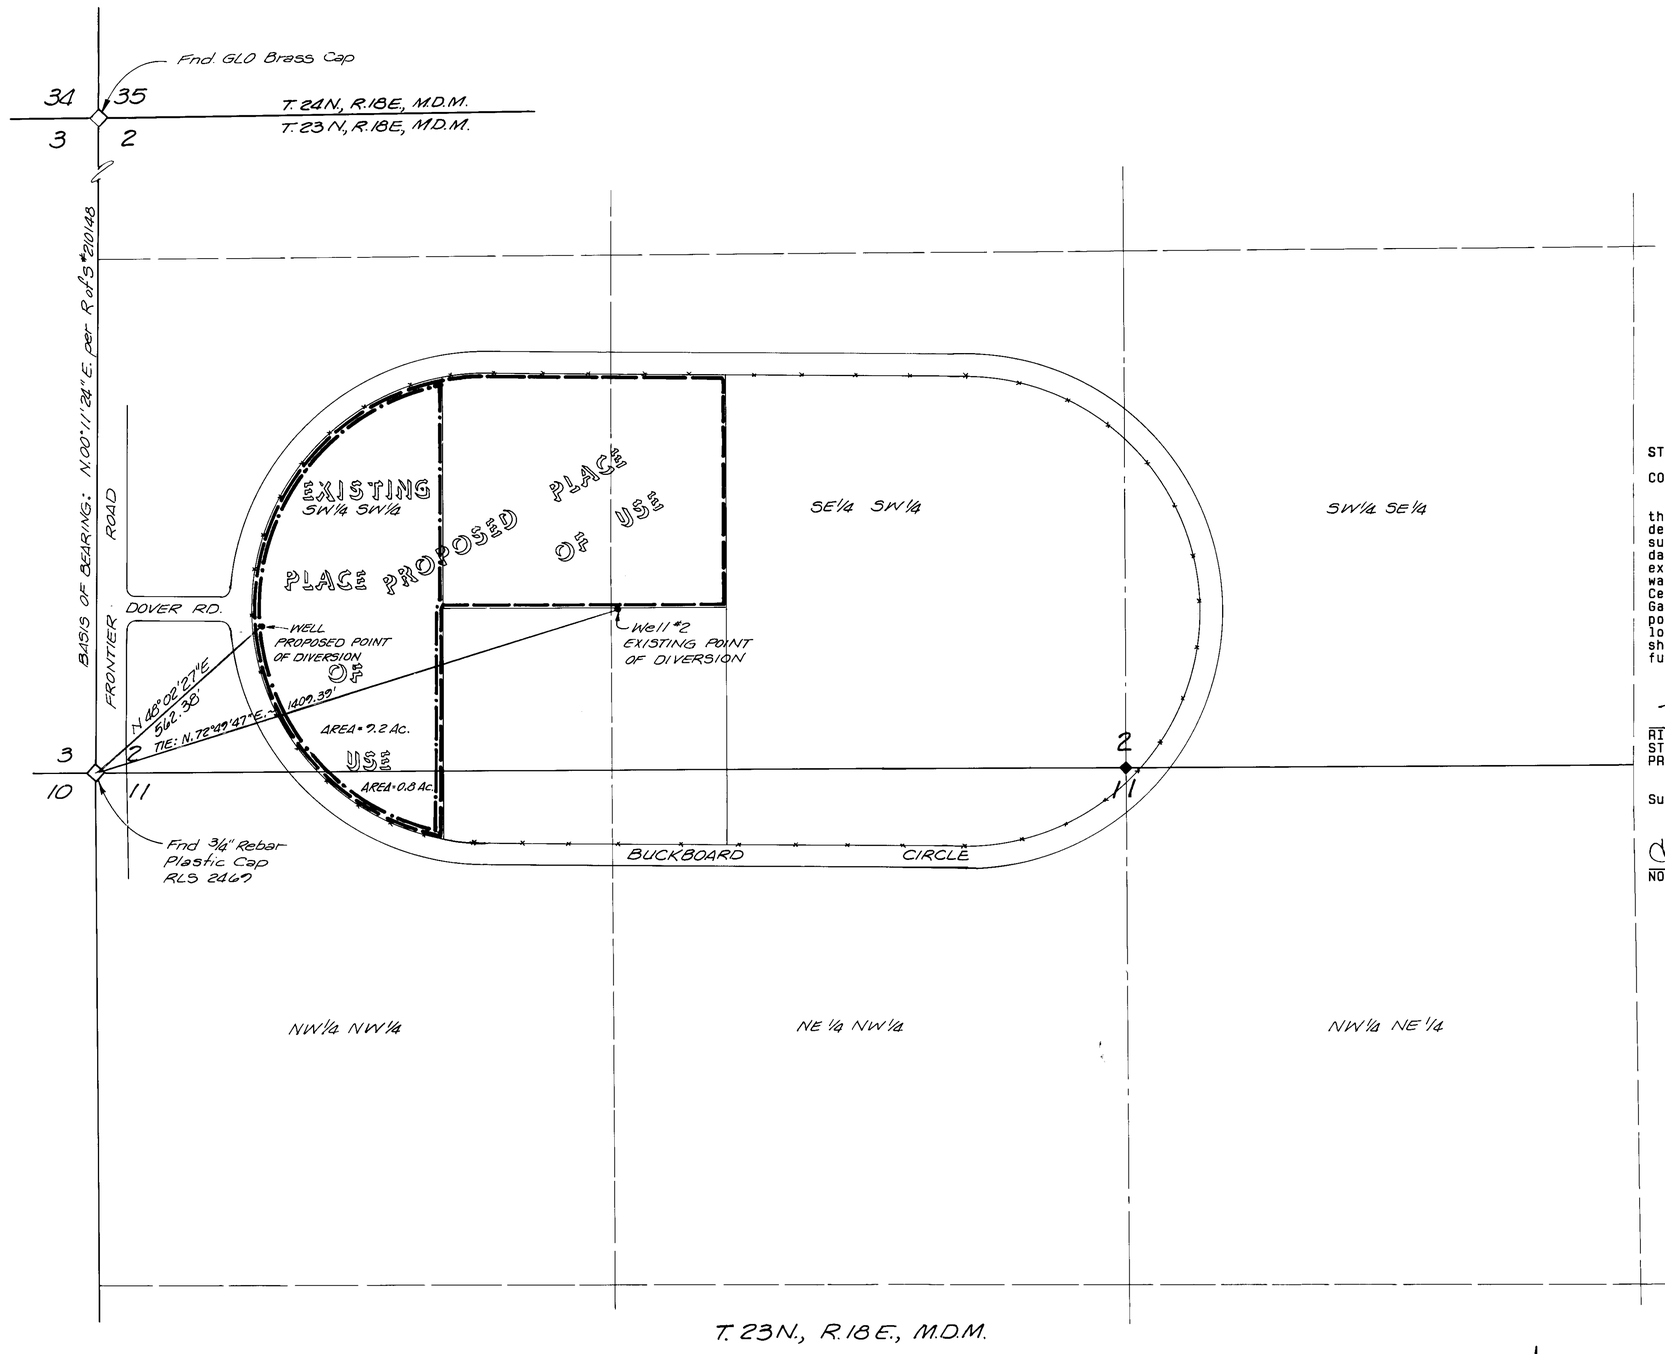

STATE OF NEVADA
SS
COUNTY OF WASHOE

I, Richard W. Arden, being first duly sworn, depose and say that this map, consisting of one sheet, has been correctly drawn to the designated scale from field notes of a survey made by me, or under my supervision and direction, between the 2nd day of March and the 7th day of July, 1992; that it truly and correctly represents the proposed extent and location of the place of use and point of diversion of water heretofore appropriated under Application Number 30268, Certificate 10525 from an underground source in Washoe County by Gary W. Schauf for irrigation and domestic purposes; that the proposed point of diversion, proposed place of use, existing place of use, the location and names of all other works, and the boundary of all lands, showing by 40-acre subdivisions, the areas proposed to be served are fully and correctly designated hereon.

RICHARD W. ARDEN
STATE WATER RIGHT SURVEYOR NO. 307
PROFESSIONAL LAND SURVEYOR NO. 1643

PROFESSIONAL LAND SURVEYOR - STATE OF NEVADA
RICHARD W. ARDEN
No. 1643

Subscribed and sworn to before me on this 11th day of March, 1994.

NOTARY PUBLIC

CAROL ANN ADAMS
Notary Public - State of Nevada
Appointment Recorded in Washoe County
MY APPOINTMENT EXPIRES JUNE 25, 1995

LEGEND
PROPOSED PLACE OF USE
EXISTING PLACE OF USE

BASIS OF BEARING:
West line of Sec. 2,
T.23N., R.18E., M.D.M.

200 100 0 200 400 600
SCALE IN FEET

58343

MAP TO ACCOMPANY APPLICATION TO CHANGE POINT OF DIVERSION AND PLACE OF USE UNDER APPLICATION NO. 30268, CERTIFICATE 10525 FOR IRRIGATION AND DOMESTIC PURPOSES BY GARY W. SCHAUF FROM AN UNDERGROUND SOURCE IN WASHOE COUNTY, NEVADA

sea ENGINEER/PLANNING
950 INDUSTRIAL WAY
SPARKS, NEVADA

JOB NO. 2248-01-1
DATE JAN. 1994
DR. C. WILTSIE

FILED AMENDED
MAR 15 1994
STATE ENGINEER'S OFFICE

73961 AMENDED 58343