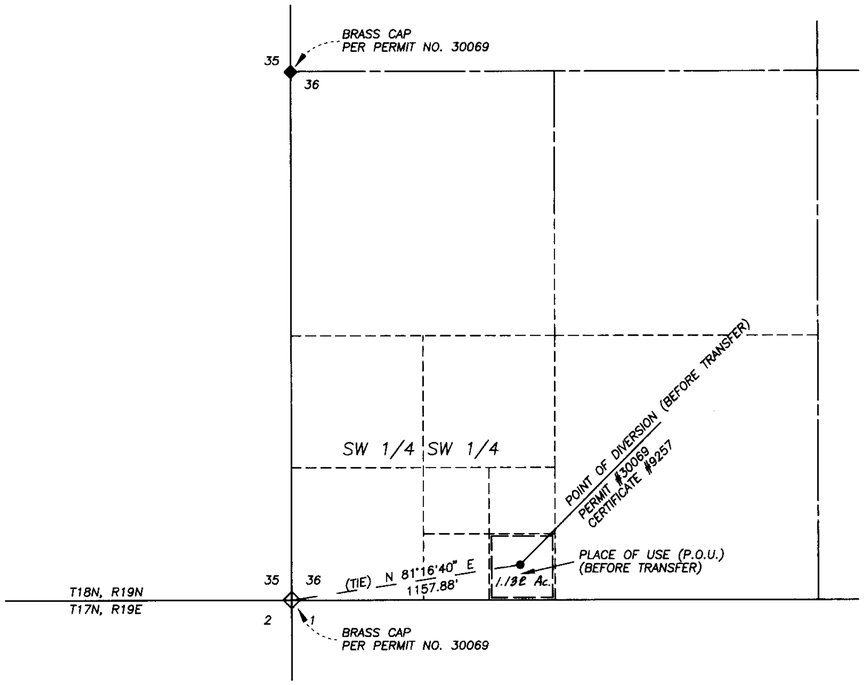

SCALE 1" = 400'

400 0 200 400 800 1600

ALL DATA SHOWN HEREON FOR THE POINT OF DIVERSION (BEFORE TRANSFER) IS TAKEN FROM "MAP TO ACCOMPANY APPLICATION TO APPROPRIATE WATER FROM UNDERGROUND SOURCE BY JOHN P. & RONNIE J. SOLARO AND PROOF OF BENEFICIAL USE OF SAID APPLICATION" AS SHOWN ON THE MAP FILED WITH THE STATE ENGINEER (PERMIT NO. 30069). NO BASIS OF BEARING IS SHOWN ON THE MAP.

BASIS OF BEARINGS IS THE ABOVE DESCRIBED MAP.

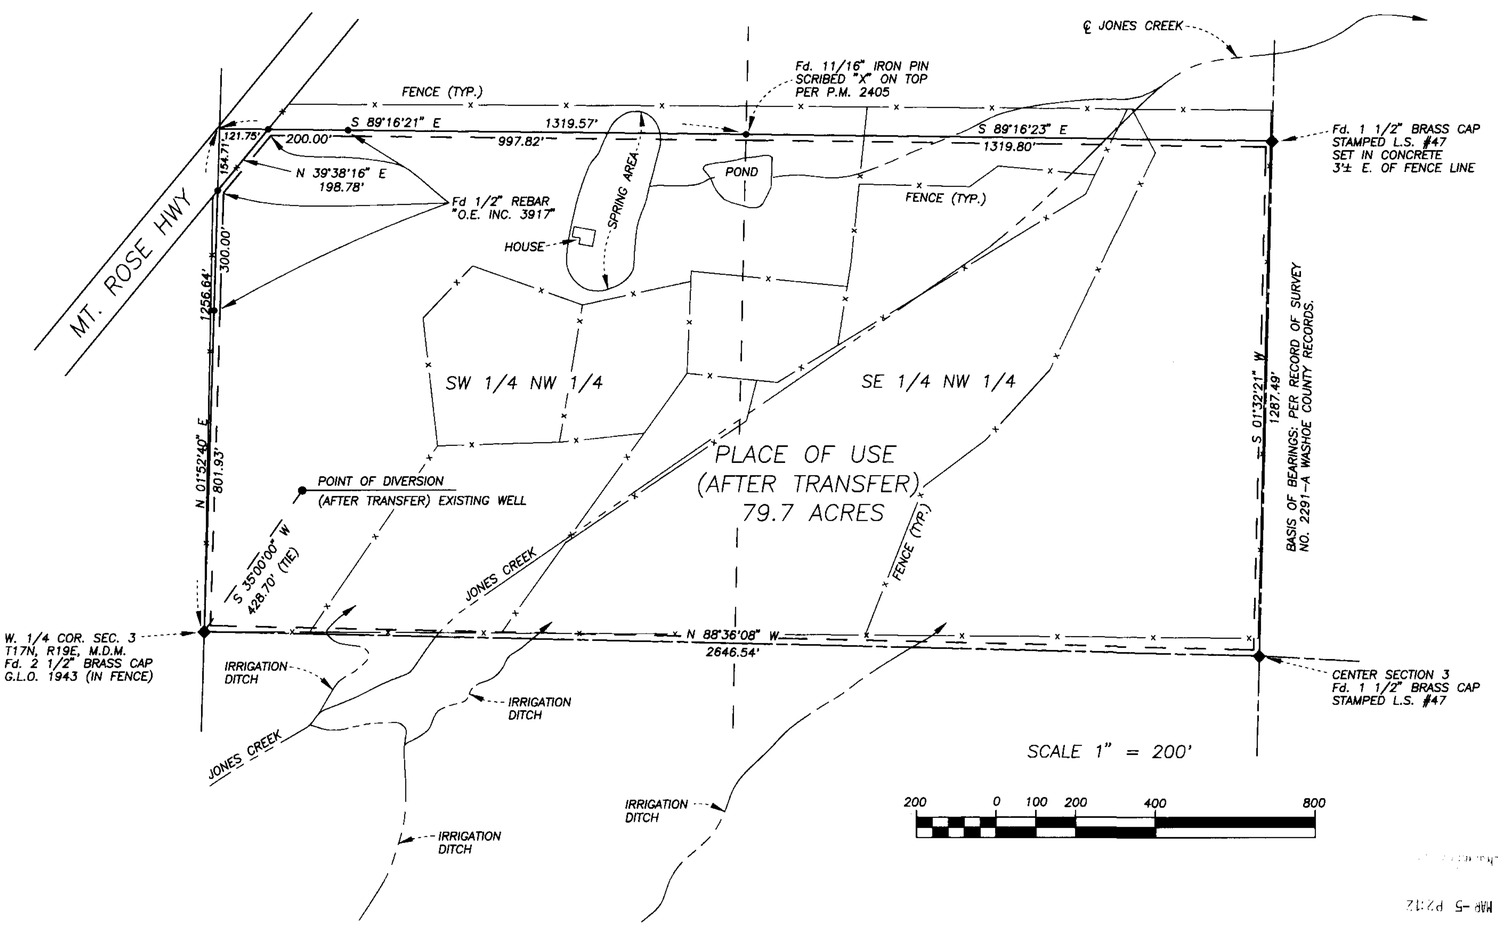

State of Nevada
County of Washoe

I, Marvin H. Hamrick, being first duly sworn, depose and say that this map, consisting of one sheet, has been correctly drawn to the designated scale from field notes of a survey made under my supervision on 10th day of November , 1992, that it truly and correctly represents the proposed location and extent of the works used to divert water from underground sources by well in Washoe County, Nevada by Alexander S. Walker for irrigation and domestic purposes. That the proposed point of diversion, the approximate location and size of the diverting channel, all reservoirs or basins, the location and names of all other works which will cross or connect with the proposed works, and the boundary of all lands, showing by 40 acre subdivisions the areas proposed to be irrigated, are fully and correctly designated thereon.

Marvin H. Hamrick
Marvin H. Hamrick (Wtr. Rts. Surveyor No. 614)

MARVIN HAMRICK
No. 614
PROFESSIONAL LAND SURVEYOR
STATE OF NEVADA

Subscribed and sworn before me, a Notary Public on this 2nd day of March , 1993.

Katie Osgood
Notary Public

KATIE OSGOOD
Notary Public - State of Nevada
Appointment Recorded in Washoe County
MY APPOINTMENT EXPIRES JULY 20, 1993

PERMIT NO. 58346

MAP TO ACCOMPANY APPLICATION TO
CHANGE THE POINT OF DIVERSION
AND PLACE OF USE
UNDER CERTIFICATE NO. 9257

ALEXANDER S. WALKER

FROM UNDERGROUND SOURCES

WASHOE CO. – NEVADA

MARVIN H. HAMRICK, No. 614 SHEET 1 OF 1

FILED
MAR 05 1993
STATE ENGINEER'S OFFICE

58346