T.45 N., R.37 E., M.D.B. & M.

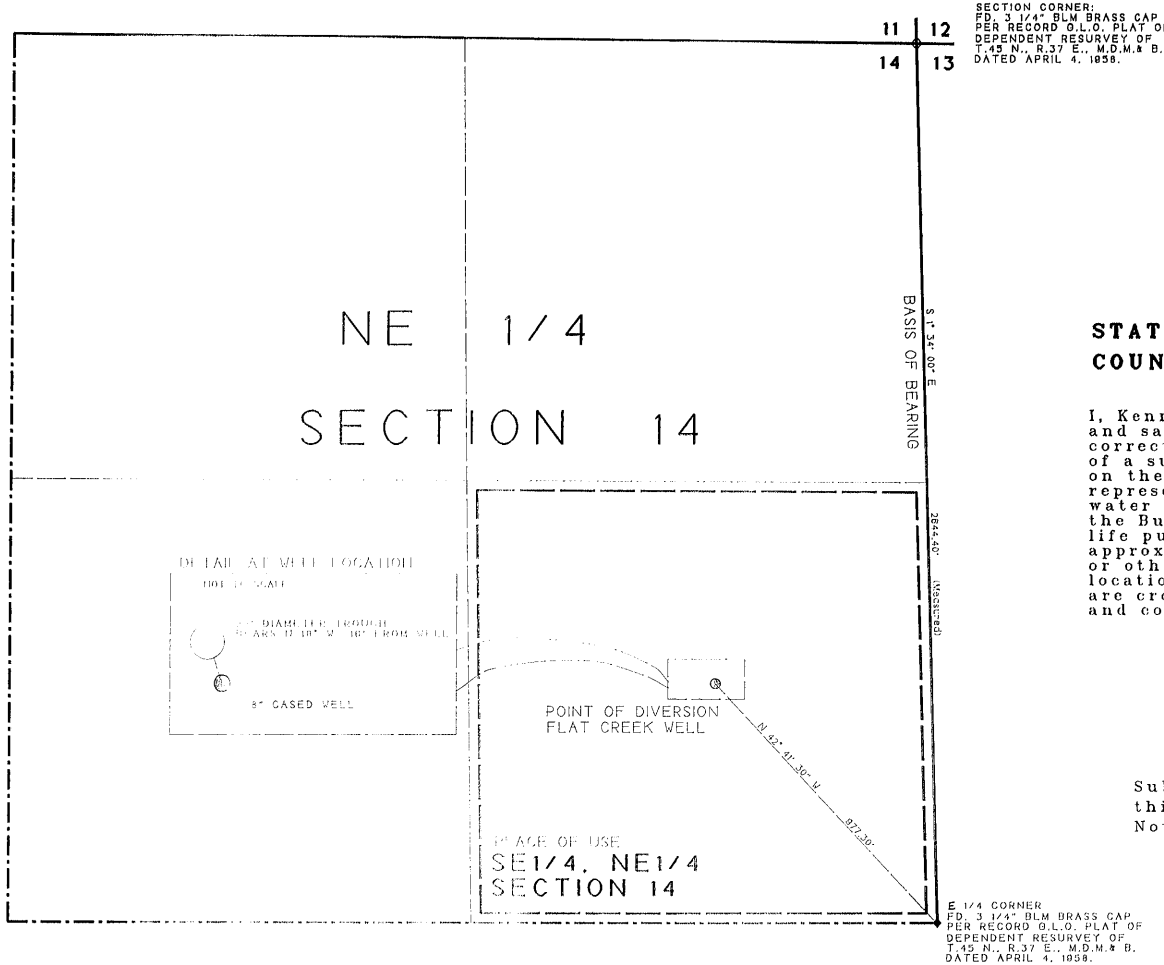

STATE OF NEVADA
COUNTY OF HUMBOLDT

I, Kennneth D. Mann, being the first duly sworn, depose and say that this map, consisting of one sheet, has been correctly drawn to the designated scale from field notes of a survey made under my supervision and direction, on the 1st day of April, 1992; that it truly and correctly represents the location and extent of the works to divert water from an underground source in Humbolt County, by the Bureau of Land Management for stockwatering and wildlife purposes. That the proposed point of diversion, the approximate location and size of the diverting channel or other conduit, the place and manner of use, and the location and names of all other works or streams which are crossed by, or connected with the said works, are fully and correctly designated heron.

Kenneth D. Mann
STATE WATER RIGHT SURVEYOR No. 924

Subscribed and sworn before me
this 16th day of November, 1992.
Notary Public in and for Humboldt County, Nevada.

Martha P. Smith

SCALE: 1" = 200'
0 200 400'

583

FILED
JAN 1 1993
STATE ENGINEER'S OFFICE

BASIS OF BEARINGS:

The basis of this survey is identical to the East Line of Section 14, T.45 N., R.37 E., M.D.M. & B. as that line is shown on that record G.L.O. Plat of Dependent Resurvey of T.45 N., R.37 E., executed by Harold T. Brown and approved April 4, 1958.

MAP TO ACCOMPANY APPLICATION

TO APPROPRIATE WATER FOR STOCKWATERING & WILDLIFE

FROM: AN UNDERGROUND SOURCE (FLAT CREEK WELL)

BY: WILLOW CREEK RANCH (1/2)
U.S. DEPARTMENT OF INTERIOR (1/2)
BUREAU OF LAND MANAGEMENT
WINNEMUCCA DISTRICT

DRAWING NO. NV-020-7250-

58351