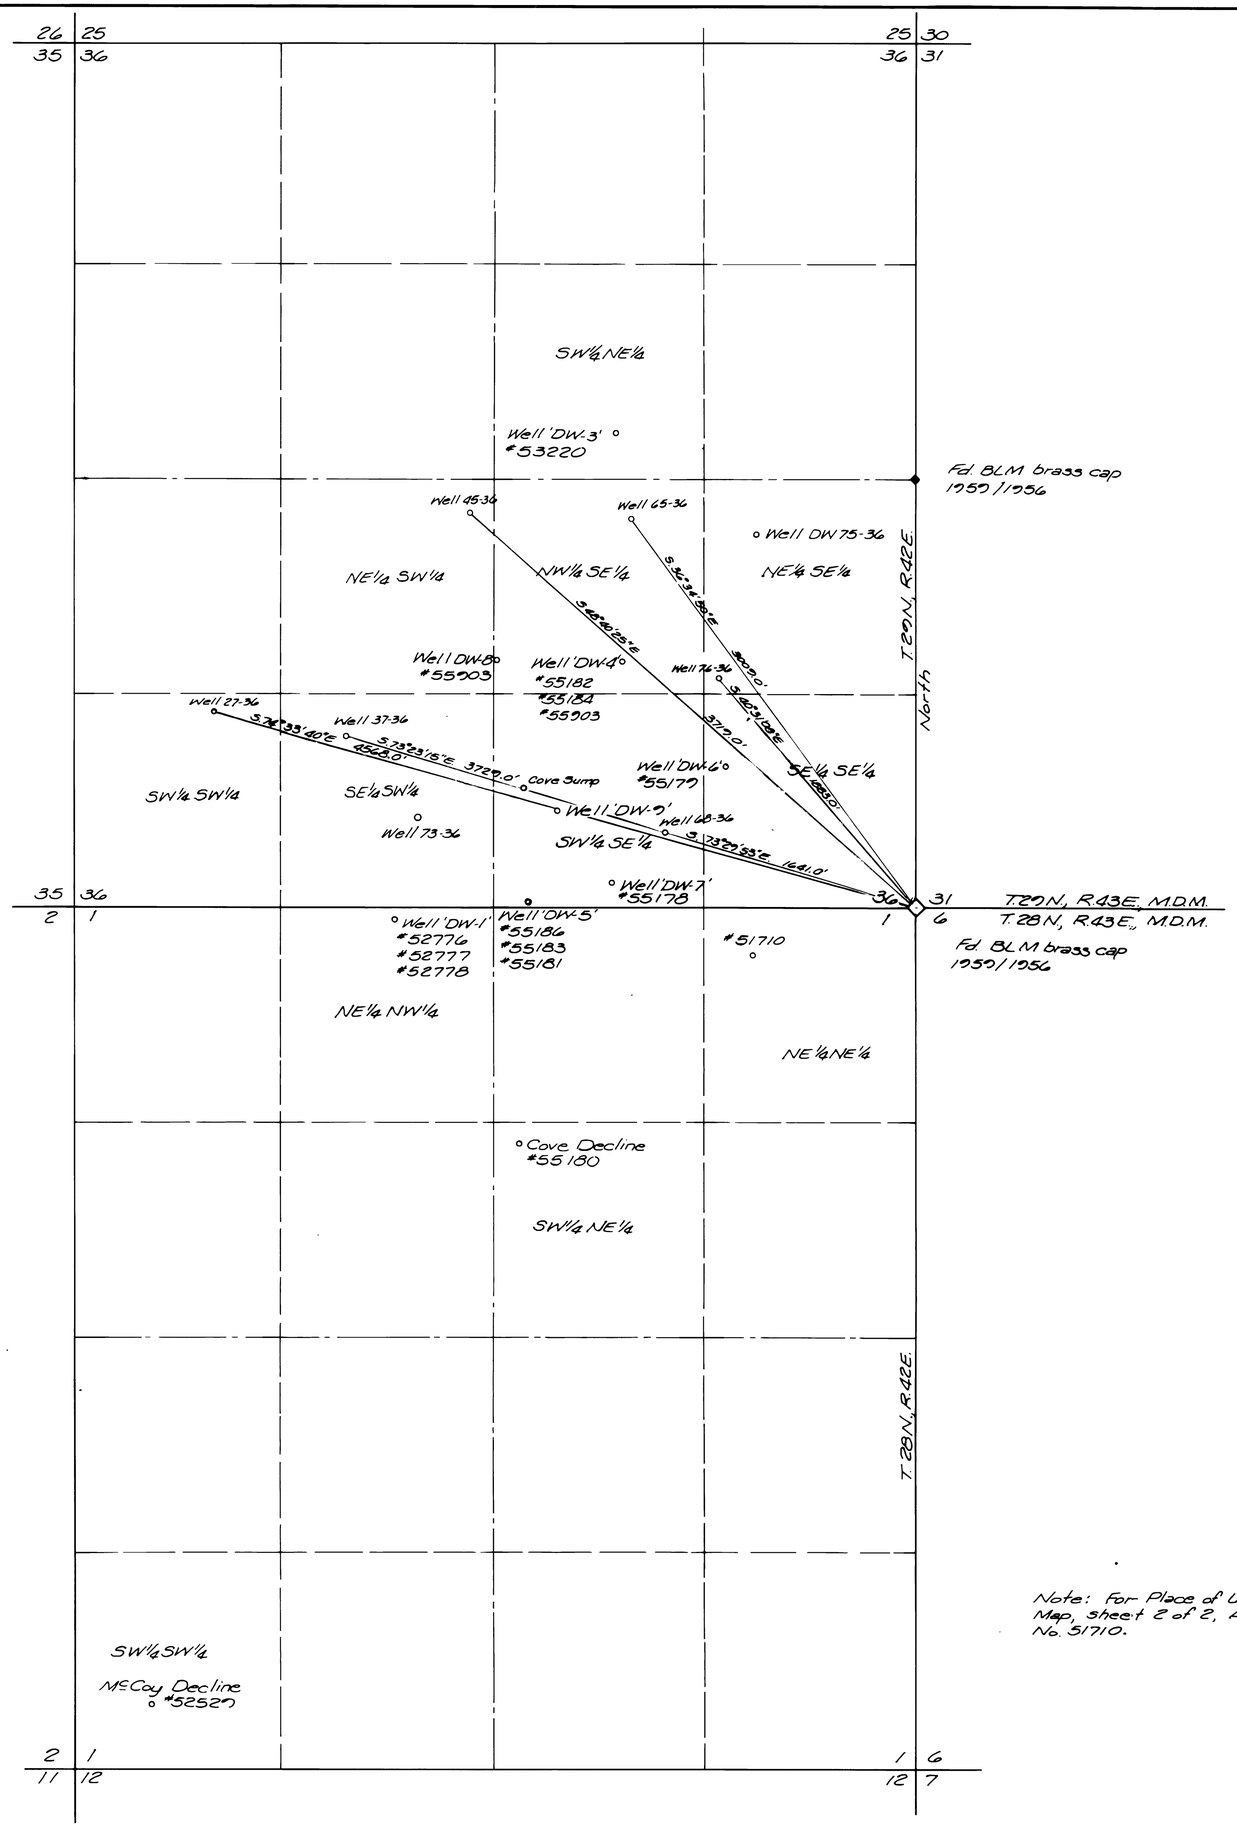

Basis of Bearings this survey:
East line of SE¼ Sec. 36, T.29N., R.42E., M.D.M.
ie. North ref. BLM survey of T.29N., R.42E., July 16, 1968.

STATE OF NEVADA
COUNTY OF WASHOE SS

I, Harry R. Ericson, being first duly sworn, depose and say that this map, consisting of one sheet, has been correctly drawn to the designated scale from field notes of a survey made by me, or under my supervision and direction, on the 30th day of November, 1992; that it truly and correctly represents the proposed location and extent of the works used to divert water from underground sources in Lander County by Echo Bay Minerals Company for mining, milling and domestic purposes; that the proposed points of diversion, the location of the place of use, the locations and names of all other works, the boundary of all lands showing by 40-acre subdivisions and the area proposed to be served are fully and correctly designated hereon.

12/3/92 HARRY R. ERICSON No. 1797

HARRY R. ERICSON
STATE WATER RIGHT SURVEYOR NO. 357
PROFESSIONAL LAND SURVEYOR NO. 1797

Subscribed and sworn to before me on this 3 day of December, 1992.

NOTARY PUBLIC

500 0 500 1000 1500
Scale 1"=500'

Note: For Place of Use refer to Map, sheet 2 of 2, Application No. 51710.

58410 - 15

MAP TO ACCOMPANY APPLICATIONS TO APPROPRIATE WATER FOR MINING, MILLING AND DOMESTIC PURPOSES BY ECHO BAY MINERALS COMPANY FROM UNDERGROUND SOURCES IN LANDER COUNTY, NEVADA

FILED
DEC 17 1992
STATE ENGINEER'S OFFICE

SEA ENGINEERING, PLANNING, INC.
950 INDUSTRIAL WAY
SPARKS, NEVADA

JOB NO. 1665-03-1
DATE
DR. CHW

67404T
66136T
64859T 64656T 63864T 58639T 58638T 58637T 58636T 58635T 58634T 58415 58414 58413 58412 58411 58410