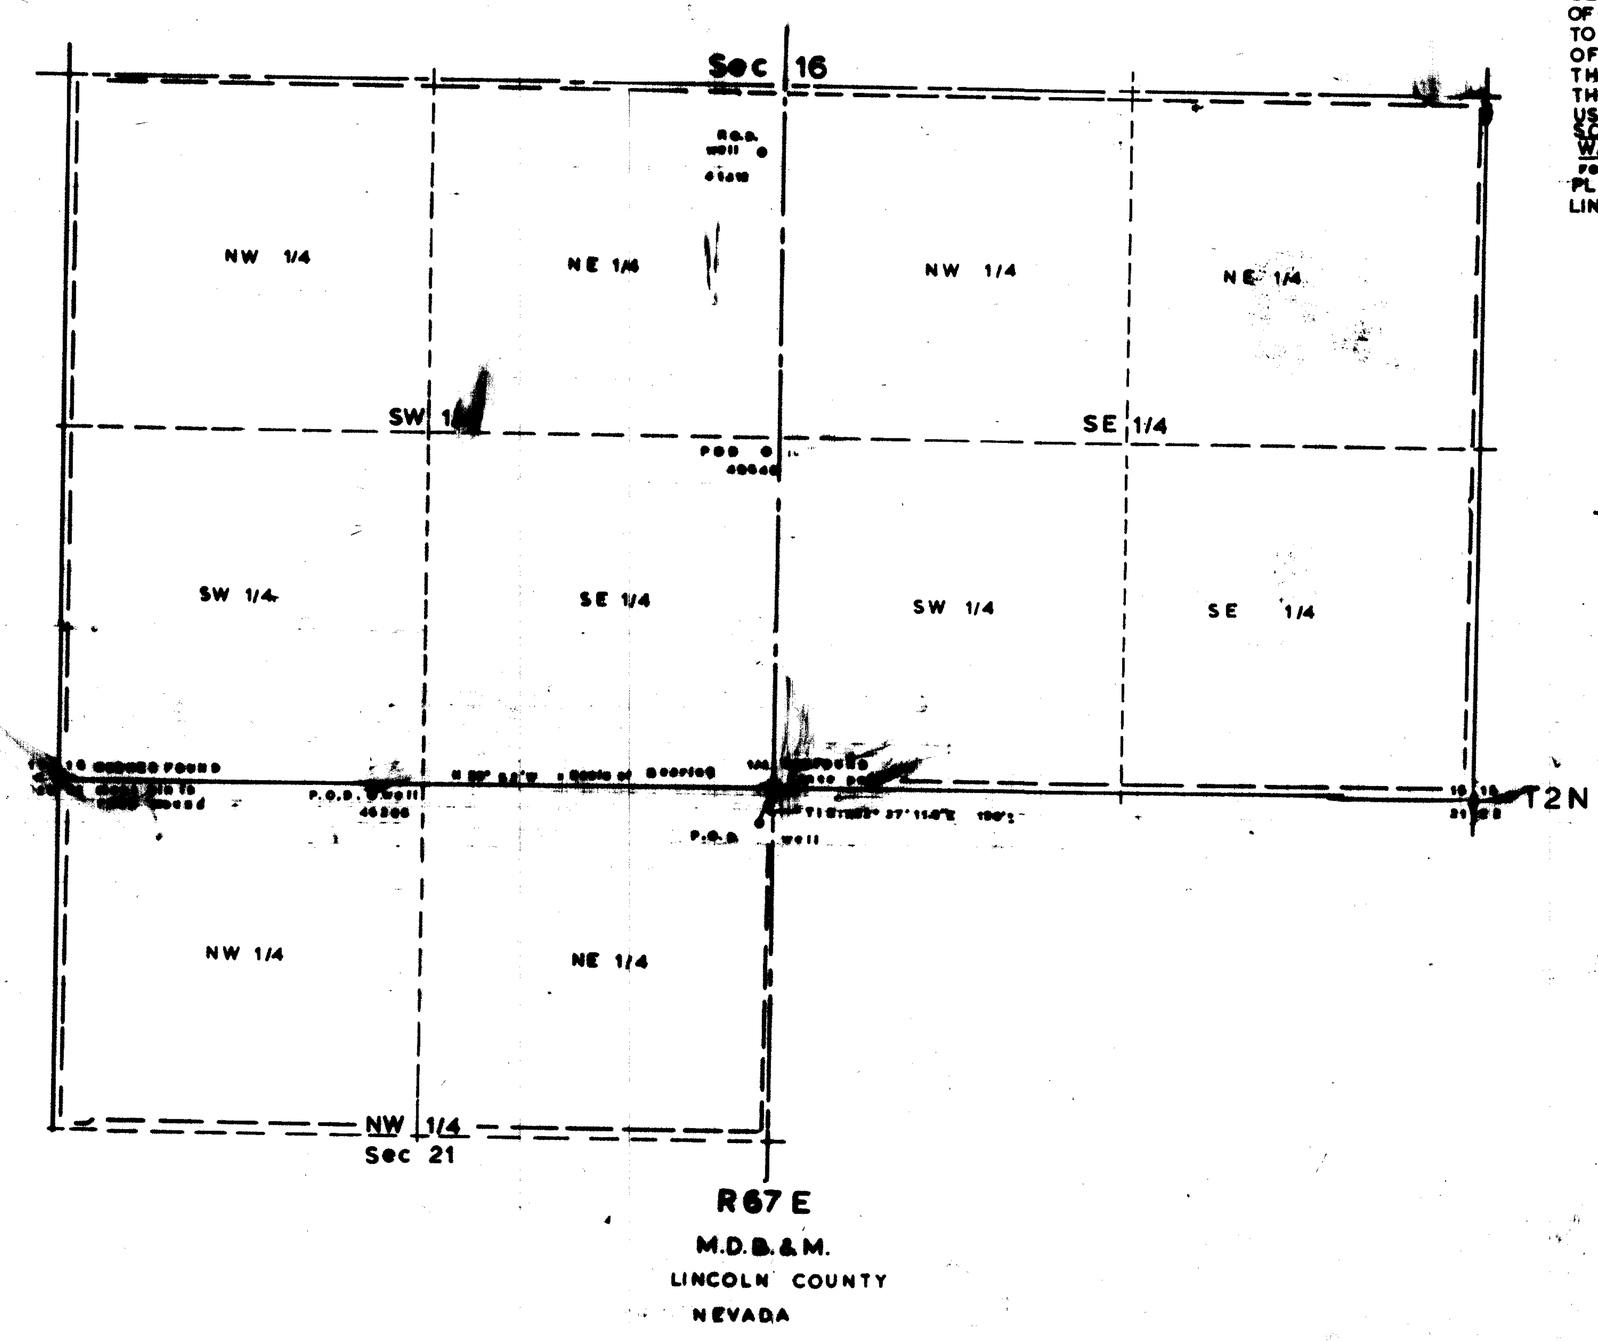

SURVEYOR'S STATEMENT

I, PHILIP C. HULSE, BEING FIRST DULY SWORN DEPOSE AND SAY THAT THIS MAP CONSISTING OF ONE SHEET, HAS BEEN CORRECTLY DRAWN TO THE DESIGNATED SCALE FROM FIELD NOTES OF A SURVEY MADE BY ME ON NOV. 15, 1992, THAT IT TRULY AND CORRECTLY REPRESENTS THE LOCATION AND EXTENT OF THE WORKS USE TO DIVERT WATER FROM AN UNDERGROUND SOURCE IN LINCOLN COUNTY, NEVADA BY WAYNE AND/OR RUBY LISTER OF PIOCHE, NEVADA FOR IRRIGATION AND DOMESTIC USE.

PLACE OF USE IS SHOWN BY HEAVY DASHED LINES

STATE WATER RIGHT SURVEYOR

ACKNOWLEDGEMENT

SUBSCRIBED AND SWORN TO BEFORE ME THIS 24th DAY OF Dec., 1993

Pamela C. Mozzella

NOTARY PUBLIC

N

BASIS OF BEARING
SOUTH LINE SECTION 16
N 89°52' W GLO PLAT

1" = 300 feet

58447

FILED
MAR 19 1993

MAP TO ACCOMPANY APPLICATION TO CHANGE THE POINT OF DIVERSION FROM AN UNDERGROUND SOURCE BY WAYNE AND/OR RUBY LISTER OF PIOCHE, NEVADA FOR IRRIGATION AND DOMESTIC USE

PHILIP C. HULSE STATE WATER RIGHT SURVEYOR