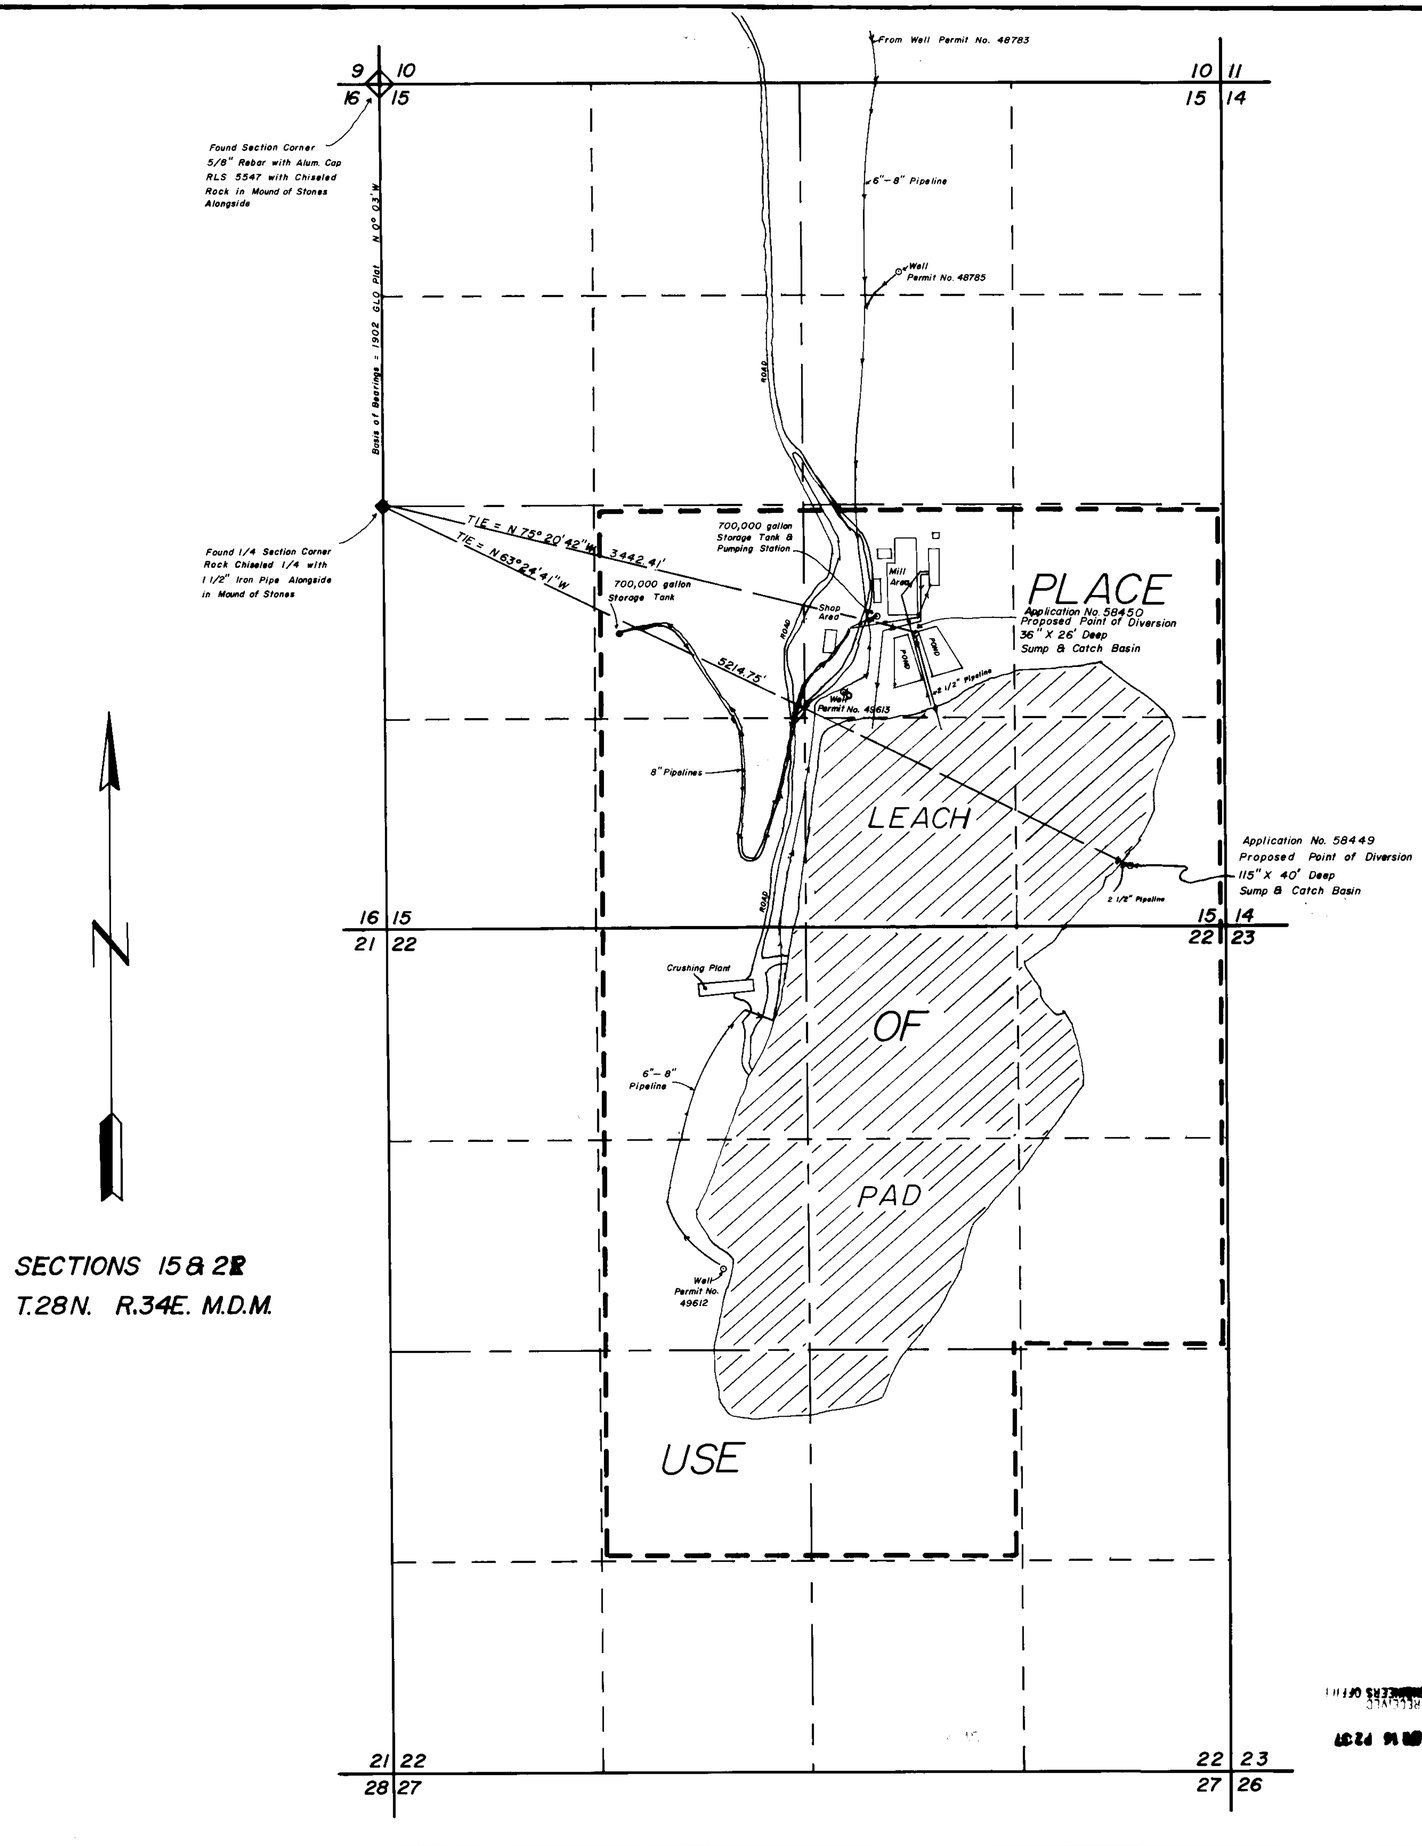

SECTIONS 15 & 22
T.28N. R.34E. M.D.M.

State of Nevada
County of Humboldt } S.S.

I, Jonathan R. Caldwell, being first duly sworn, depose and say that this map, consisting of one sheet, has been correctly drawn to the designated scale from field notes of a survey made by me, (or under my supervision and direction), on the 6th day of April, 1993, that it truly and correctly represents the proposed location and extent of the works used to divert water from underground in Pershing County, by Coeur-Rochester, Inc. for Mining and Milling purposes. That the proposed point of diversion and return, the location of the mill, the approximate size and capacity of the diverting channel (or conduit), and the location and names of all other works or streams which are crossed by or connected with said works, are fully and correctly designated hereon.

Jonathan R. Caldwell
State Water Right Surveyor

PROFESSIONAL LAND SURVEYOR STATE OF NEVADA No. 6197

4/12/93

Subscribed and sworn to before me this 12 day of April 1993.

Notary Public in and for Humboldt County, Nevada.

Boni L. Miller

Scale 1" = 500'

500' 0' 500' 1000' 1500' 2000'

FILED
APR 16 1993
STATE ENGINEER'S OFFICE

Jonathan R. Caldwell, P.L.S.
5010 Grass Valley Road
Winnemucca, Nevada 89445
(702) 623-6747

MAP TO ACCOMPANY
Application to Appropriate Water
FOR: Mining and Milling Purposes
BY: Coeur-Rochester, Inc.
FROM: Underground
IN: Sections 15 and 22 T.28N. R.34E. M.D.M. Pershing County, Nevada

58450 58449