T.13 N., R.67 E., M.D.B. & M.

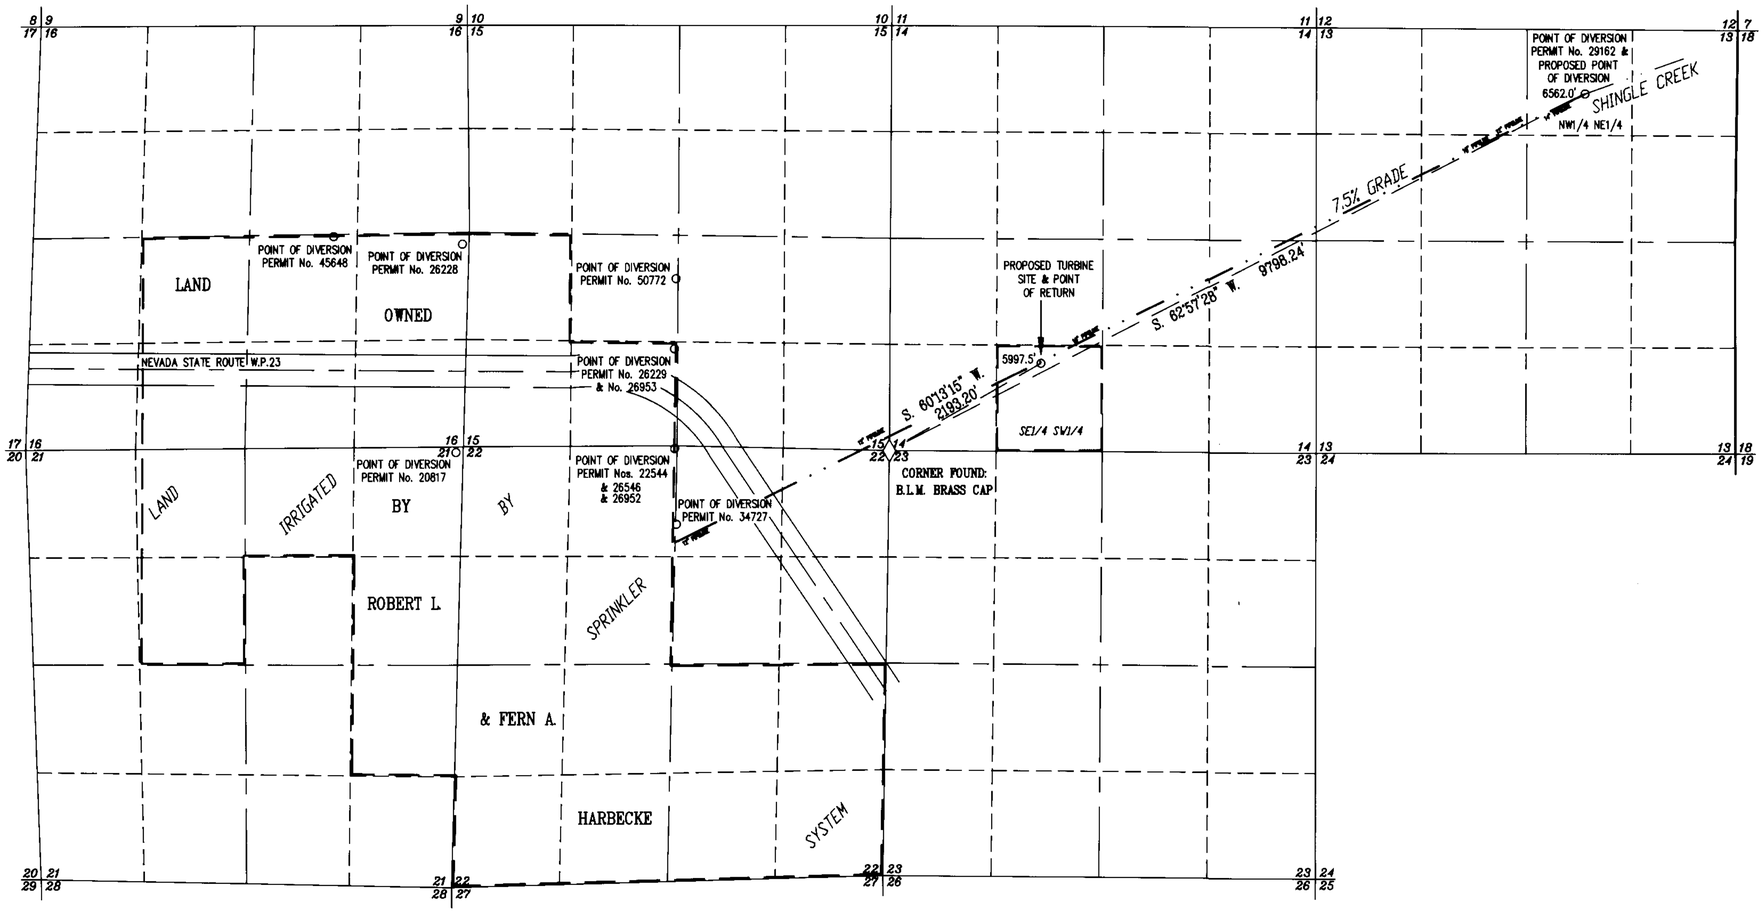

BASIS OF BEARING
BY SOLAR OBSERVATION

STATE OF NEVADA
County of White Pine } ss.

I, Dean G. Neubauer, being first duly sworn, depose and say that this map, consisting of one sheet, has been correctly drawn to the designated scale from field notes of a survey made under my supervision and direction on the 13th day of March, 1992; that it truly and correctly represents the proposed location and extent of the works used to divert water from Underground sources, in White Pine County, by Robert L. & Fern A. Harbecke for Hydropower purposes. That the point of diversion and return, the approximate location of the turbine site, the approximate size and capacity of the conduit, and the location and names of all other works which will cross or connect with the proposed works, are fully and correctly designated thereon.

Dean Neubauer
Dean G. Neubauer
State Water Right Surveyor No. 917

PROFESSIONAL LAND SURVEYOR
DEAN NEUBAUER
1-15-93
No. 9392
STATE OF NEVADA

Subscribed and sworn to before me this 15th day of January, 1993.

Debbie Godard
Notary Public in and for White Pine County, Nevada.

DEBBIE GODARD
Notary Public – State of Nevada
Appointment Recorded in White Pine County
MY APPOINTMENT EXPIRES NOV. 5, 1995

0 1000' 2000' 3000' 4000'
SCALE 1" = 1000'

58494

FILED
JAN 21 1993
STATE ENGINEER'S OFFICE

SURVEYED & MAPPED BY
BOUNDY & FORMAN, INC.
ELY, NEVADA
JANUARY, 1993

MAP TO ACCOMPANY
APPLICATION TO APPROPRIATE WATER

FOR *HYDROPOWER*

BY ROBERT L. & FERN A. HARBECKE

FROM *SHINGLE CREEK*

58494