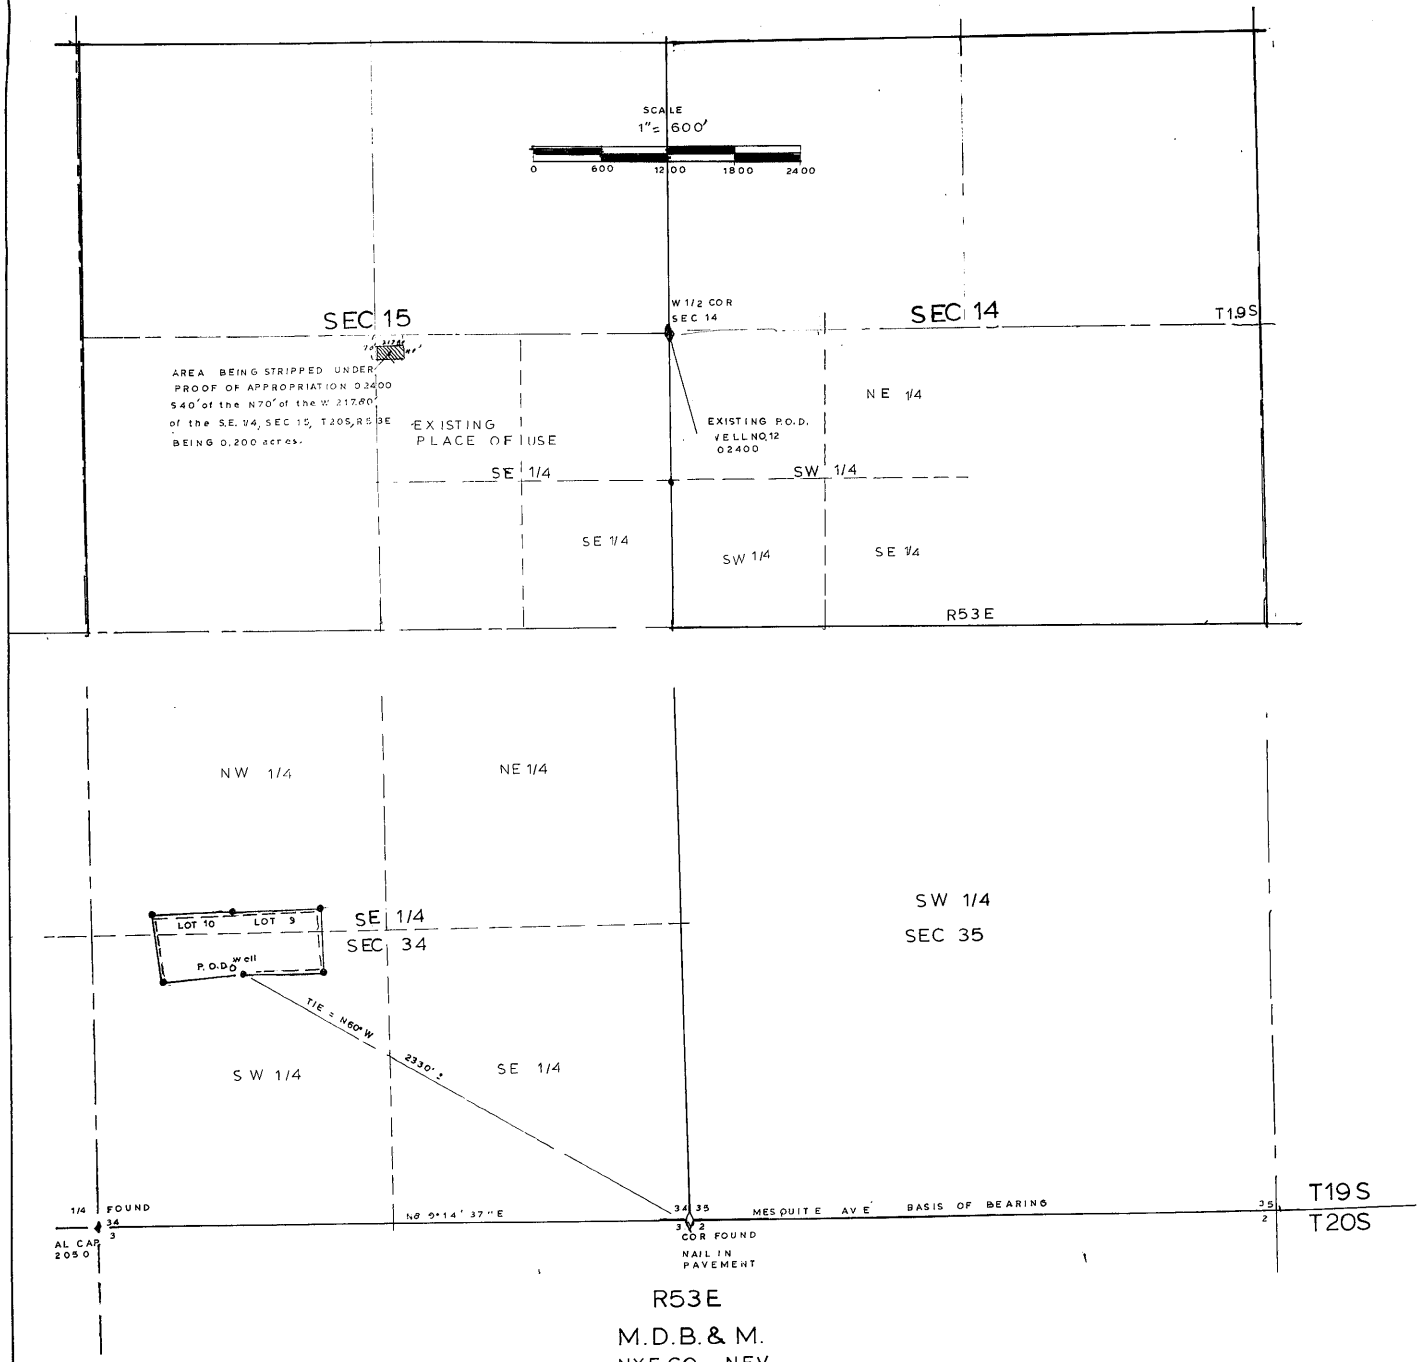

SURVEYOR'S STATEMENT

I, PHILIP C. HULSE, BEING FIRST DULY SWORN DEPOSE AND SAY THAT THIS MAP CONSISTING OF ONE SHEET, HAS BEEN CORRECTLY DRAWN TO THE DESIGNATED SCALE FROM FIELD NOTES OF A SURVEY MADE BY ME ON NOV 15 1992, THAT IT TRULY AND CORRECTLY REPRESENTS THE LOCATION AND EXTENT OF THE WORKS USE TO DIVERT WATER FROM AN UNDERGROUND SOURCE IN NYE COUNTY, NEVADA BY CAL J. LOMBARDI OF LAS VEGAS, NEVADA FOR COMMERICAL USE.

PLACE OF USE IS SHOWN BY HEAVY DASHED LINES

Philip C. Hulse

STATE WATER RIGHT SURVEYOR

ACKNOWLEDGEMENT

SUBSCRIBED AND SWORN TO BEFORE ME THIS 12 DAY OF [illegible], 1993

NOTARY PUBLIC

NOTARY PUBLIC STATE OF NEVADA

N

BASIS OF BEARING
SOUTH LINE SECTION 34
N89°14'37"E ℄ MESQUITE AVE

APPROVED
APR 27 1993
Water Rights
State Engineer

1" = 300 feet
0 300 600 900 1200

58502

MAP TO ACCOMPANY
APPLICATION TO CHANGE POINT OF DIVERSION MANNER OF USE, AND PLACE OF USE OF A PORTION FROM AN UNDERGROUND SOURCE BY CAL J. LOMBARDI FOR COMMERICAL USE

PROOF 02400

PHILIP C. HULSE STATE WATER RIGHT SURVEYOR

FILED
APR 27 1993
STATE ENGINEER'S OFFICE

58502