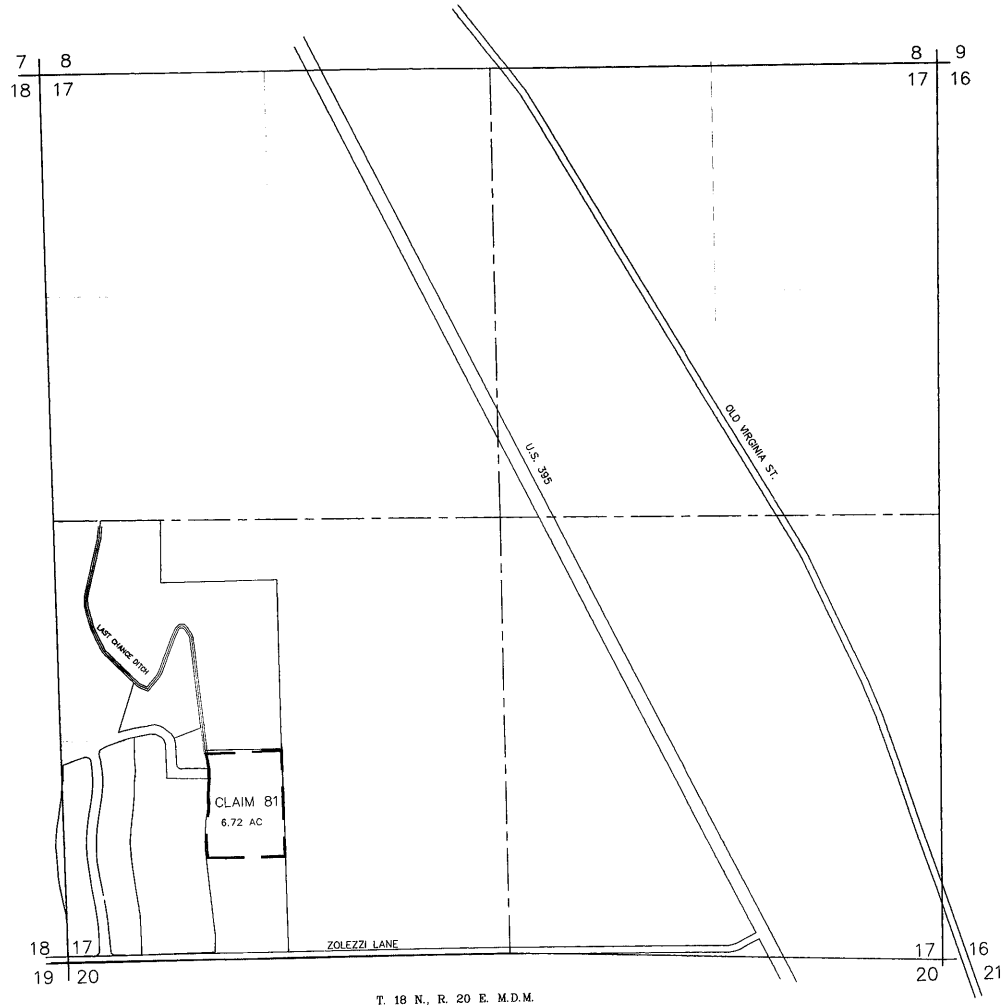

T. 18 N., R. 20 E. M.D.M.
EXISTING PLACE OF USE
SCALE 1" = 400'

PROPOSED PLACE OF USE

THE CERTIFIED WATER SERVICE AREA OF WESTPAC UTILITIES, A DIVISION OF SIERRA PACIFIC POWER COMPANY, AS SHOWN ON LEGAL DESCRIPTION, AND SUPPORTED WITH A MAP OF THE CERTIFIED WATER SERVICE AREA ON FILE WITH THE STATE ENGINEERS OFFICE.

BASIS OF BEARING

TIES TO POINTS OF DIVERSIONS AS INDICATED WITHIN THE ORR DITCH DECREE. POINTS OF DIVERSION TAKEN FROM MAP SHOWING DITCHES & LANDS TO BE IRRIGATED BY WASHOE COUNTY CONSERVATION DISTRICT UNDER APPLICATION NO. 6534.

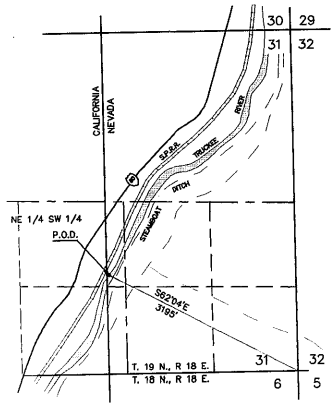

T. 19 N., R. 18 E. M.D.M.
EXISTING POINT OF DIVERSION
SCALE 1" = 1000'

PROPOSED POINT OF DIVERSION

EXISTING WESTPAC UTILITIES, A DIVISION OF SIERRA PACIFIC POWER COMPANY, POINTS OF DIVERSION AS DESCRIBED IN APPLICATION 49886 AND 49887, AND SHOWN ON SUPPORTING MAPS ACCOMPANYING SAID APPLICATIONS ON FILE WITH THE STATE ENGINEERS OFFICE.

STATE OF NEVADA
COUNTY OF WASHOE SS

I, RICHARD W. ARDEN, BEING FIRST DULY SWORN, DEPOSE AND SAY THAT THIS MAP, CONSISTING OF ONE SHEET, HAS BEEN CORRECTLY DRAWN TO THE DESIGNATED SCALE FROM FIELD NOTES OF A SURVEY MADE BY ME, OR UNDER MY SUPERVISION AND DIRECTION, BETWEEN THE 27TH DAY OF FEBRUARY AND THE 12TH DAY OF FEBRUARY, 1993; THAT IT TRULY AND CORRECTLY REPRESENTS THE PROPOSED EXTENT AND LOCATION OF THE PLACE OF USE AND POINT OF DIVERSION OF WATER HERETOFORE APPROPRIATED UNDER ORR DITCH DECREE CLAIM NO. 81 FROM THE TRUCKEE RIVER IN WASHOE COUNTY BY L. DAVID KILEY AND DAVID A. KILEY FOR MUNICIPAL AND DOMESTIC PURPOSES; THAT THE PROPOSED POINT OF DIVERSION, PROPOSED PLACE OF USE, EXISTING PLACE OF USE, THE LOCATION AND NAMES OF ALL OTHER WORKS, AND THE BOUNDARY OF ALL LANDS, SHOWING BY 40-ACRE SUBDIVISIONS, THE AREAS PROPOSED TO BE SERVED ARE FULLY AND CORRECTLY DESIGNATED HEREON.

RICHARD W. ARDEN
STATE WATER RIGHT SURVEYOR NO. 307
PROFESSIONAL LAND SURVEYOR NO. 1643

SUBSCRIBED AND SWORN TO BEFORE ME ON THIS 22 DAY OF Feb., 1993

NOTARY PUBLIC

CAROL ANN ADAMS
Notary Public - State of Nevada
Appointment Recorded in Washoe County
MY APPOINTMENT EXPIRES JUNE 25, 1995

GRAPHIC SCALE
POINT OF DIVERSION
1500 500 0 500 1500 3000
(IN FEET)
1 inch = 1000 ft.

GRAPHIC SCALE
PLACE OF USE
600 300 0 300 600 1200
(IN FEET)
1 inch = 400 ft.

58558

MAP TO ACCOMPANY APPLICATION
TO CHANGE POINT OF DIVERSION, PLACE
AND MANNER OF USE,
UNDER A PORTION OF CLAIM NO. 81
ORR DITCH DECREE
FOR MUNICIPAL AND DOMESTIC PURPOSES
BY L. DAVID KILEY AND DAVID A. KILEY
FROM THE TRUCKEE RIVER IN
WASHOE COUNTY, NEVADA.

FILED
FEB 22 1993
STATE ENGINEER

'93 FEB 22 P3:04
STATE ENGINEERS OFFICE

58558