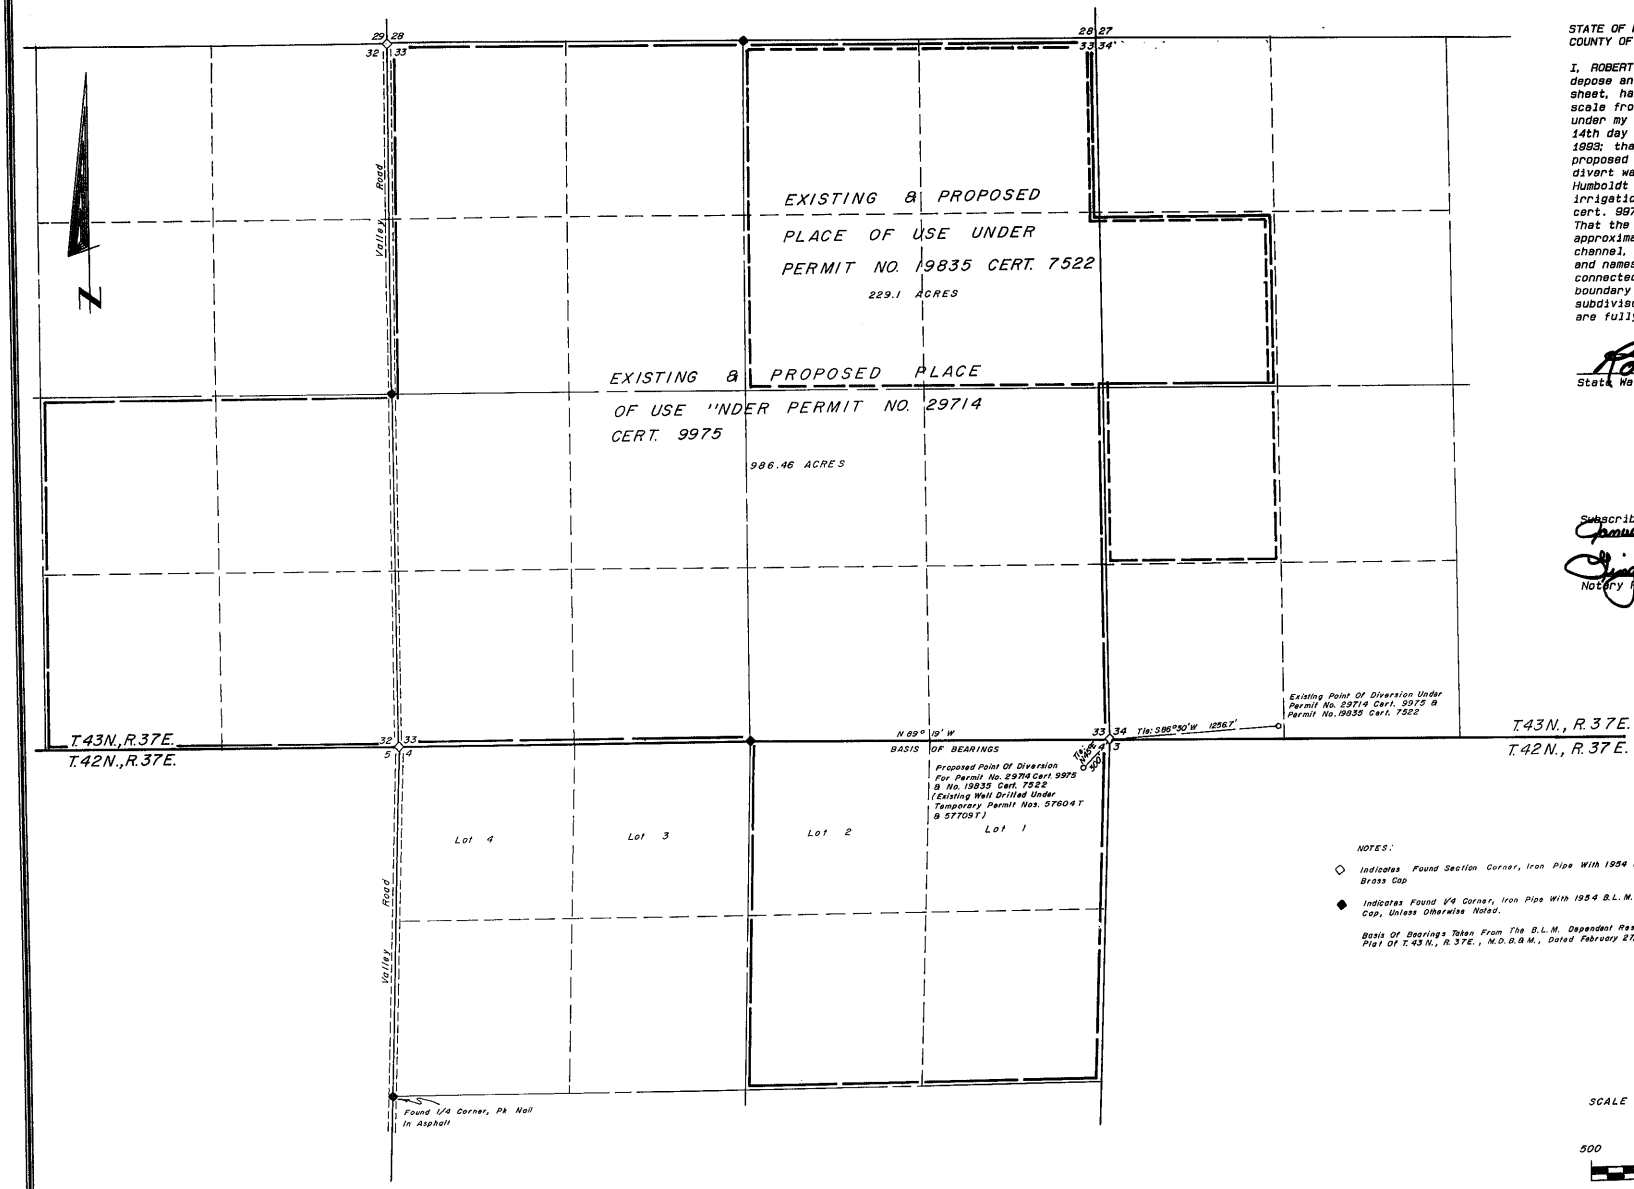

STATE OF NEVADA
COUNTY OF HUMBOLDT

I, ROBERT N. CALDWELL, being first duly sworn, depose and say that this map, consisting of one sheet, has been correctly drawn to the designated scale from field notes of a survey made by me or under my supervision and direction, between the 14th day of January, and the 15th day of January, 1993; that it truly and correctly represents the proposed location and extent of the works used to divert water from an underground source in Humboldt County by KEY FARMS, INC. for irrigation purposes, under permit number 29714 cert. 9975 and permit number 19835 cert. 7522 That the proposed point of diversion, the approximate location and size of the diverting channel, all reservoirs or basins, the location and names of all other works which will cross or connected with the proposed works, and the boundary of all lands, showing by 40-acre subdivisons the areas proposed to be irrigated are fully and correctly designated thereon

ROBERT N. CALDWELL
State Water Right Surveyor No. 488

PROFESSIONAL LAND SURVEYOR
ROBERT N. CALDWELL
No. 4233
NEVADA

1-25-93

Subscribed and sworn to before me this 25th day of January 1993.

Ginger M. Gabiosa
Notary Public

GINGER M. GABIOSA
NOTARY PUBLIC
HUMBOLDT CO. NEVADA
My Appointment Expires
JAN. 1, 1996

NOTES:

◇ Indicates Found Section Corner, Iron Pipe With 1954 B.L.M. Brass Cap

◆ Indicates Found 1/4 Corner, Iron Pipe With 1954 B.L.M. Brass Cap, Unless Otherwise Noted.

Basis Of Bearings Taken From The B.L.M. Dependent Resurvey Plat Of T.43 N., R.37E., M.D.B.&M., Dated February 27, 1957.

SCALE 1" = 500'

500 0 500 1000 1500 2000

32561-62

MAP TO ACCOMPANY APPLICATION TO
CHANGE THE POINT OF DIVERSION
Under Permit No. 29714 Cert.9975 &
Portions of Permit No. 19835 Cert.7522

BY KEY FARMS, INC.
From An Underground Source
For Irrigation Purposes
IN HUMBOLDT COUNTY, NEVADA

FILED
MAR 23 1993

Revised 3-22-93

Desert-Mountain Inc.
Land and Water Right Surveyors
148 West Second Street
Winnemucca, Nevada 89445
(702) 623-4414

58562 58561