T. 37 N., R.38 E., M.D.M., NEVADA

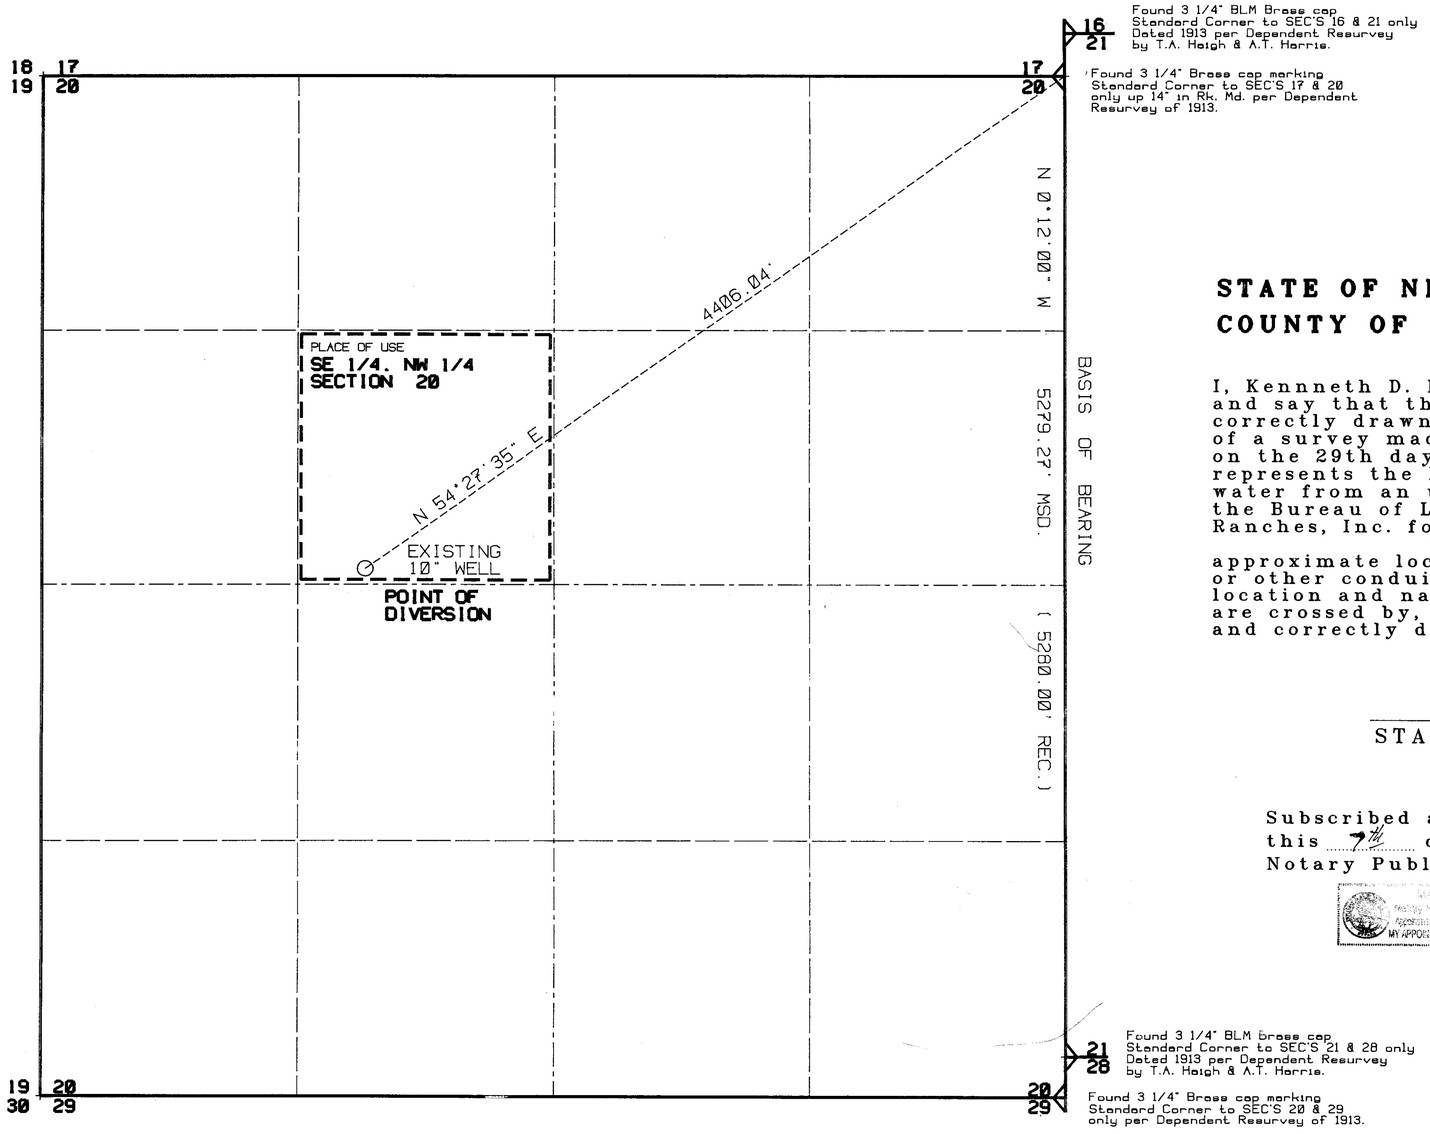

STATE OF NEVADA
COUNTY OF HUMBOLDT

I, Kennneth D. Mann, being the first duly sworn, depose and say that this map, consisting of one sheet, has been correctly drawn to the designated scale from field notes of a survey made under my supervision and direction, on the 29th day of July, 1992; that it truly and correctly represents the location and extent of the works to divert water from an underground source in Humboldt County, by the Bureau of Land Management and T Quarter Circle Ranches, Inc. for stockwatering purposes.

That the proposed point of diversion, the approximate location and size of the diverting channel or other conduit, the place and manner of use, and the location and names of all other works or streams which are crossed by, or connected with the said works, are fully and correctly designated hereon.

Kenneth D. Mann
STATE WATER RIGHT SURVEYOR No. 924

Subscribed and sworn before me
this 7th day of May, 1993.
Notary Public in and for Humboldt County, Nevada.

Martha R Smith

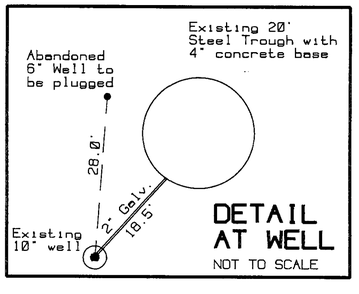

CERTIFICATE NO. ISSUED

FILED
MAY 14 1993
STATE ENGINEER'S OFFICE

BASIS OF BEARINGS:

The basis of this survey is identical to the East Line of Section 20, T.37 N., R.38 E., M.D.M. & B. as that line is shown on that record G.L.O. Plat of Dependent Resurvey of T.37 N., R.38 E., executed by Thomas A. Haigh and Alex T. Harris August 19, 1913 and approved April 10, 1915.

0 400' 800'

MAP

TO ACCOMPANY APPLICATION
TO APPROPRIATE WATER FOR
STOCKWATERING

FROM: AN UNDERGROUND SOURCE: KEARN'S WELL

BY: 1/2 Undivided Interest in U.S. DEPARTMENT OF INTERIOR BUREAU OF LAND MANAGEMENT.
1/2 Undivided Interest in T Quarter Circle Ranches, Inc.

U.S. DEPARTMENT OF INTERIOR
BUREAU OF LAND MANAGEMENT
WINNEMUCCA DISTRICT

DRAWING NO.
NV-020-7250-

58563