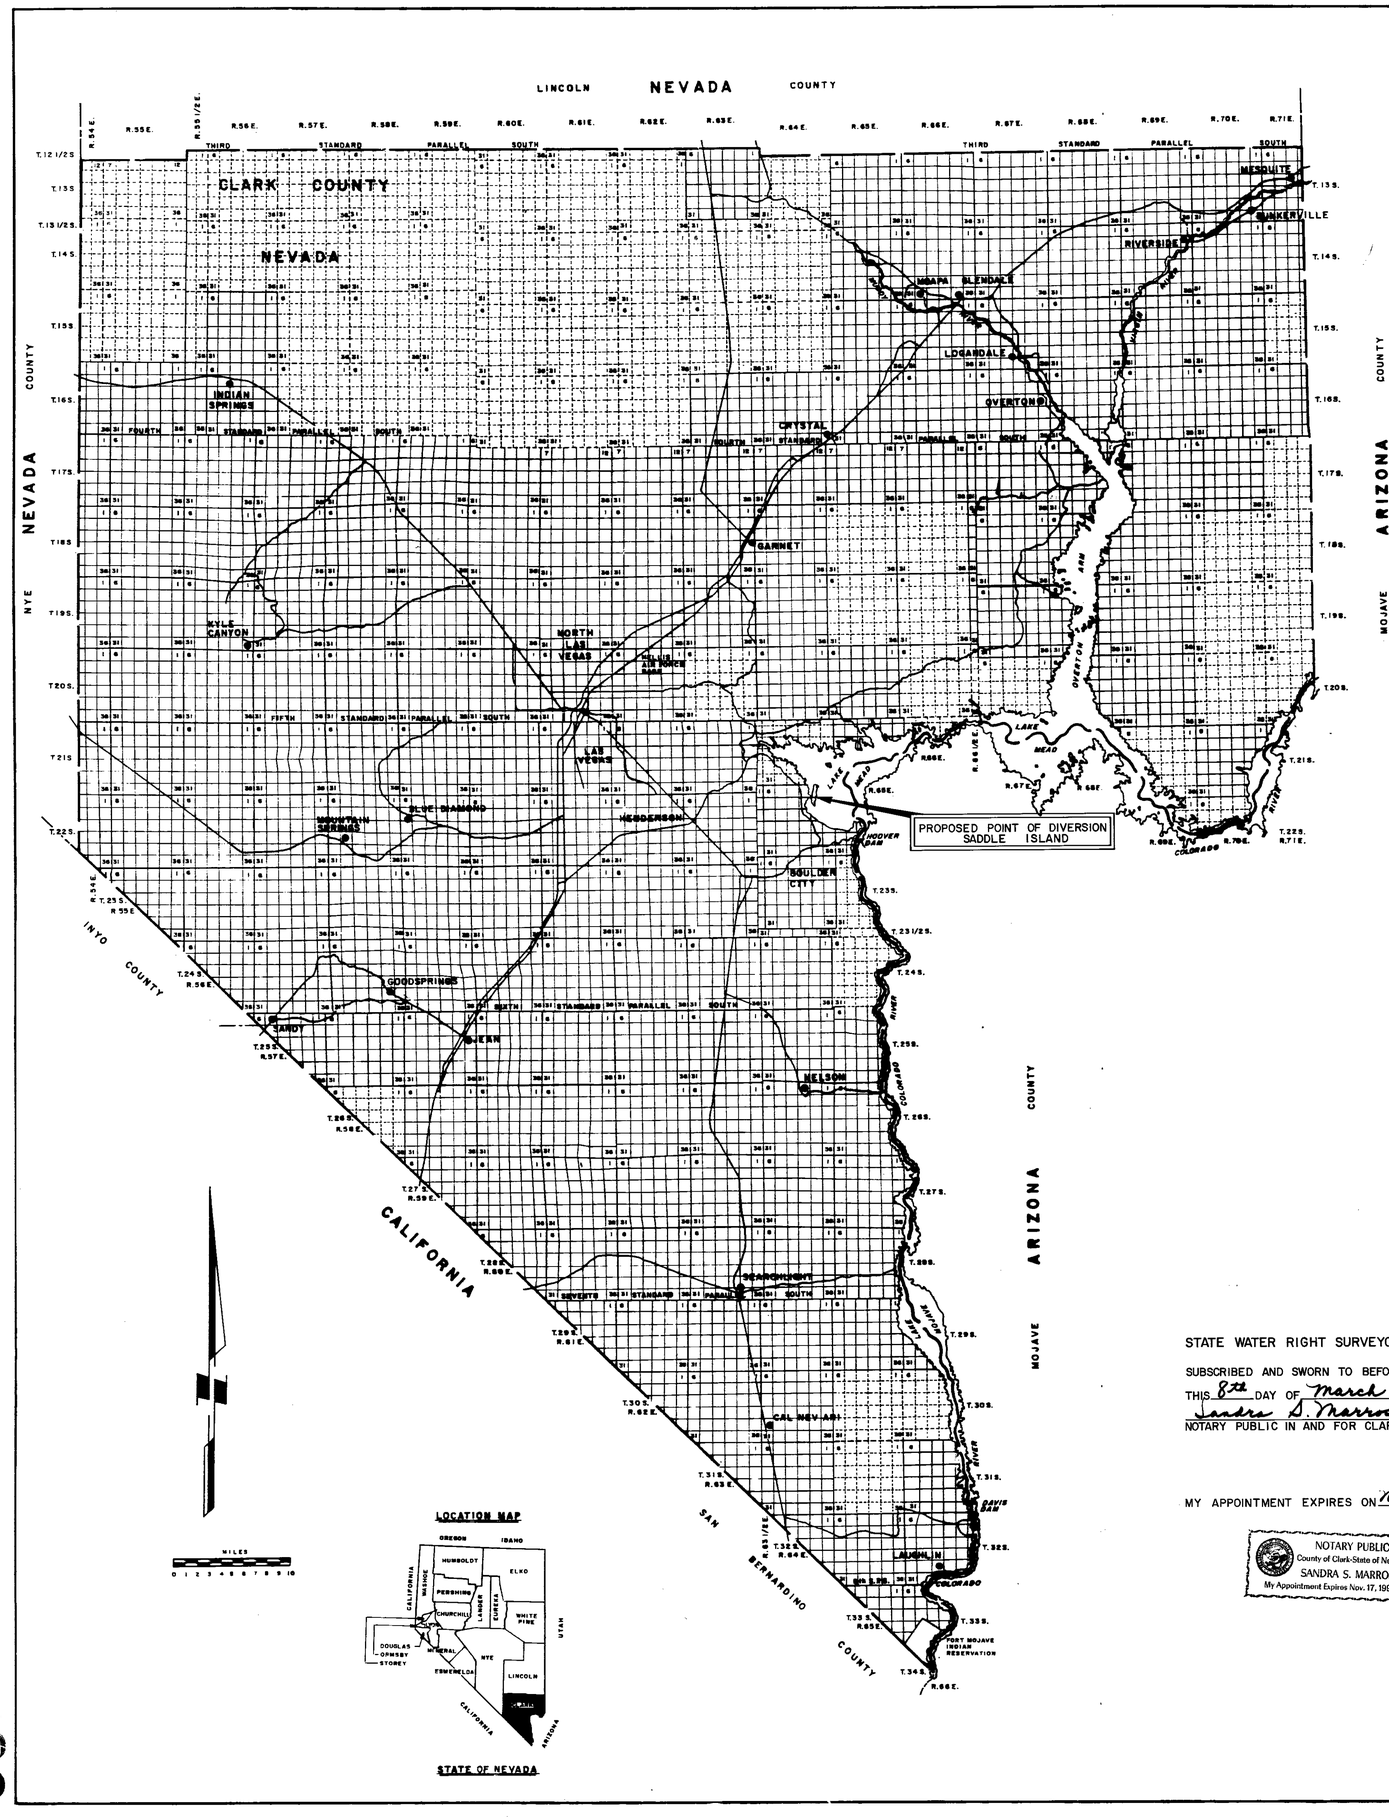

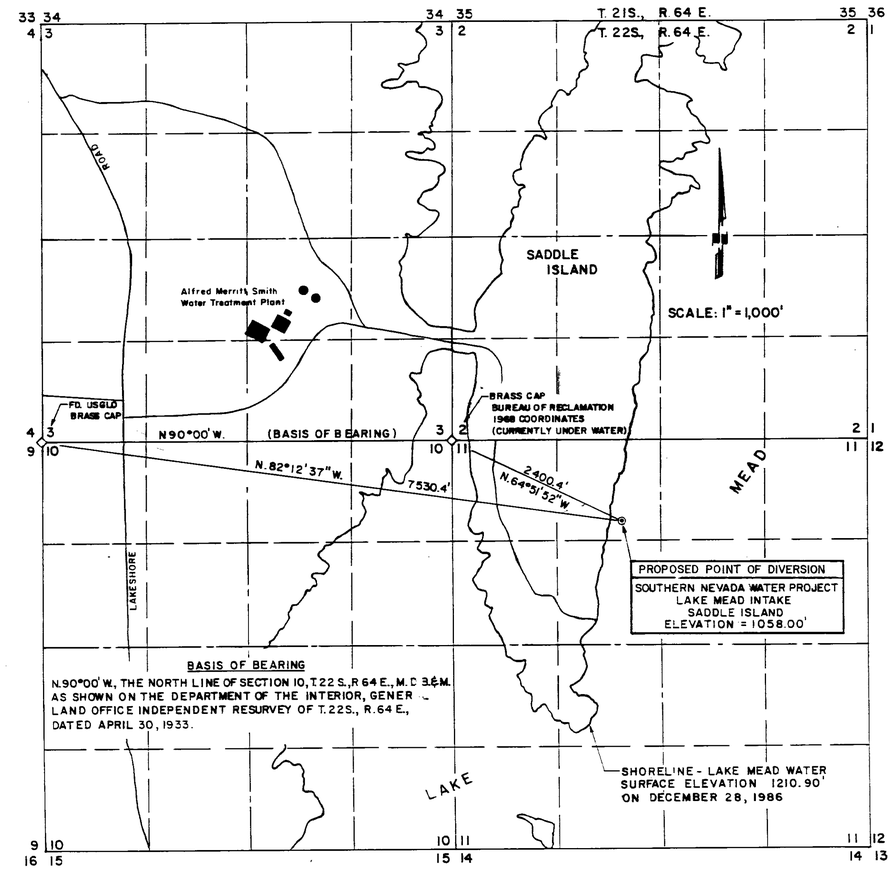

SECTIONS 2,3,10 & 11, T.22S., R.64E., M.D.B.&M.
CLARK COUNTY, NEVADA

ENGINEER'S CERTIFICATE

STATE OF NEVADA
COUNTY OF CLARK } SS

I, DAVID A. DONNELLY, BEING FIRST DULY SWORN, DEPOSE AND SAY THAT THIS MAP, CONSISTING OF ONE SHEET, HAS BEEN CORRECTLY DRAWN TO THE DESIGNATED SCALE, AND THAT IT CORRECTLY REPRESENTS THE LOCATION OF THE PROPOSED POINT OF DIVERSION FROM SADDLE ISLAND, LAKE MEAD, CLARK COUNTY, NEVADA, BY THE SOUTHERN NEVADA WATER AUTHORITY

David A Donnelly 3/8/93
DAVID A. DONNELLY
CHIEF ENGINEER
LAS VEGAS VALLEY WATER DISTRICT
NEVADA STATE WATER RIGHT SURVEYOR NO. 880

STATE WATER RIGHT SURVEYOR NO. 880

SUBSCRIBED AND SWORN TO BEFORE ME
THIS 8th DAY OF March, 1993
Sandra S. Marroso
NOTARY PUBLIC IN AND FOR CLARK COUNTY, NEVADA.

MY APPOINTMENT EXPIRES ON Nov. 17 1993

NOTARY PUBLIC
County of Clark-State of Nevada
SANDRA S. MARROSO
My Appointment Expires Nov. 17, 1993

58589-91

MAP TO ACCOMPANY APPLICATIONS TO APPROPRIATE THE PUBLIC WATERS OF THE STATE OF NEVADA FROM THE VIRGIN AND MUDDY RIVERS, CLARK COUNTY, NEVADA

APPLICATION: SOUTHERN NEVADA WATER AUTHORITY

PLACE OF USE: CLARK COUNTY, NEVADA

MANNER OF USE: MUNICIPAL AND DOMESTIC

STATE ENGINEER'S OFF
'93 MAR -9 A10:21

FILED
MAR 09 1993
STATE ENGINEER'S OFFICE

79464
79463
58591
58590
58589

58591 58590 58589