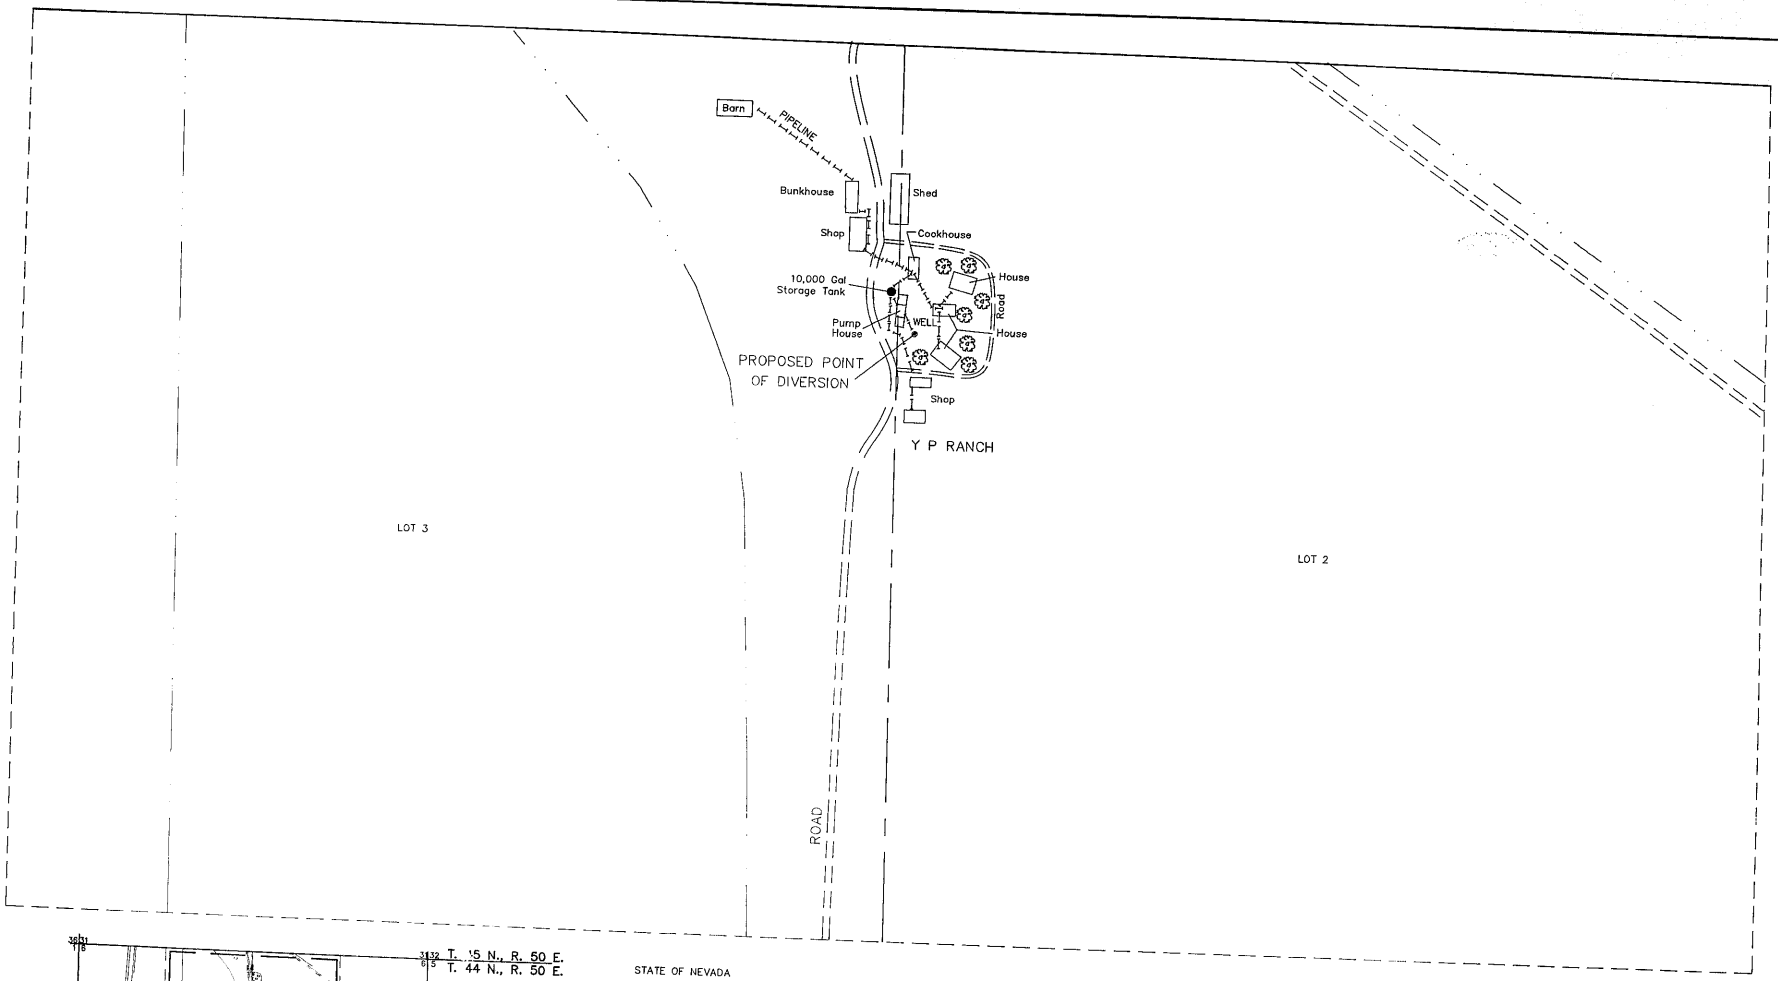

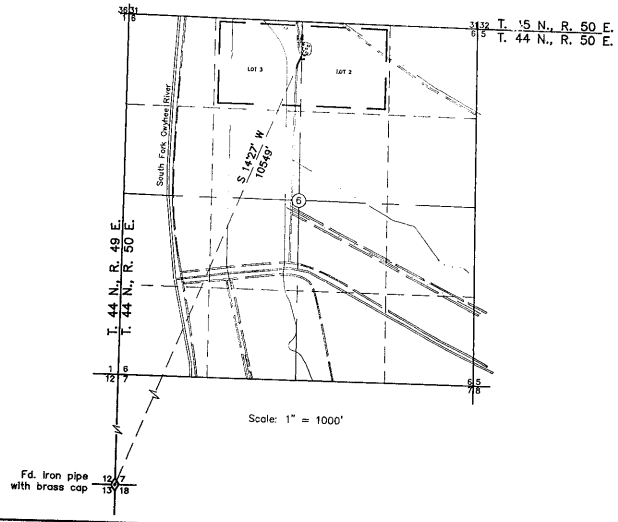

Scale: 1" = 1000'

STATE OF NEVADA

COUNTY OF ELKO

I, William A. Nisbet, being first duly sworn depose and say that this map, consisting of one sheet, has been correctly drawn to the designated scale from a field survey made under my supervision and direction, completed on the 24th day of February, 1993 and from information shown on pertinent quadrangle maps published by the U.S. Geological Survey and from aerial photography, that it truly and correctly represents the proposed location and extent of the works used to divert water from an UNDERGROUND source in ELKO COUNTY by PETAN COMPANY OF NEVADA, INC. for QUASI-MUNICIPAL purposes. That the proposed points of diversion, the approximate location and names of all other works or streams which are crossed by, or connected with the said works, are fully and correctly designated thereon.

William A. Nisbet
STATE WATER RIGHT SURVEYOR NO.448

PROFESSIONAL LAND SURVEYOR STATE OF NEVADA
WILLIAM A. NISBET
3/8/93
No. 3805

Subscribed and sworn to before me this 8 day of March, 1993.

Coralee Griswold
NOTARY PUBLIC in and for ELKO COUNTY, NEVADA

CORALEE GRISWOLD
Notary Public
State of Nevada
Elko County, Nevada
My commission expires July 12, 1994

LEGEND

- Pipeline
- Trees
- Ditch
- Road
- Place of Use

BASIS OF BEARING: Magnetic var. 16° E.

N

0 100 200 300
SCALE: 1"=100'

58604

FILED
MAR 10 1993
STATE ENGINEER'S OFFICE

STATE ENGINEER'S OFFICE
93 MAR 10 P1:

NO.	BY	DATE	DESCRIPTION	CHK'D	APP'D

REVISIONS

DRAWN BY	DJH	APPROVED BY	WAN
JOB NO.	2053.001	DATE	2\27\93

MAP TO ACCOMPANY
APPLICATION TO APPROPRIATE WATER

FOR QUASI-MUNICIPAL PURPOSES
BY PETAN COMPANY OF NEVADA, INC.
FROM AN UNDERGROUND SOURCE
IN ELKO COUNTY

CHILTON Engineering and Surveying, LTD
421 Court Street
(702) 738-2121 Elko, Nevada 89801

W93011 1/1

58604